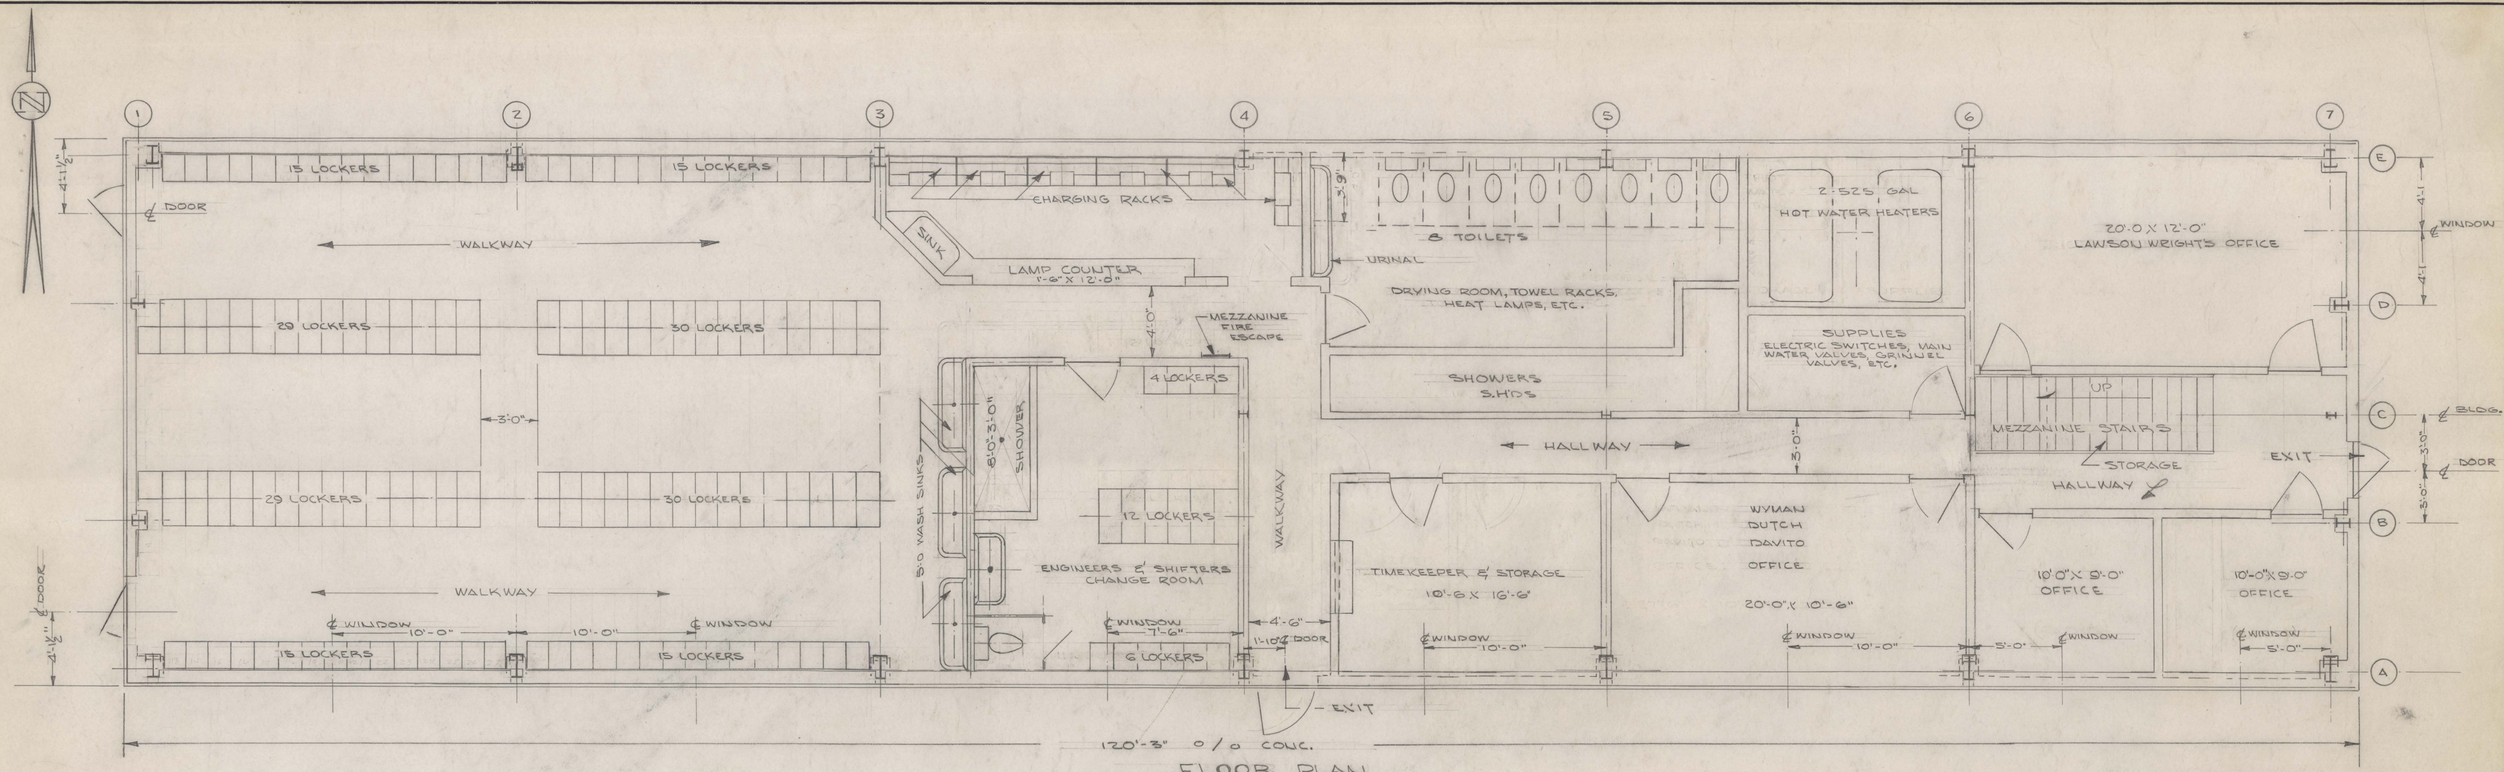

FLOOR PLAN

SCALE: 1/4"=1'-0"

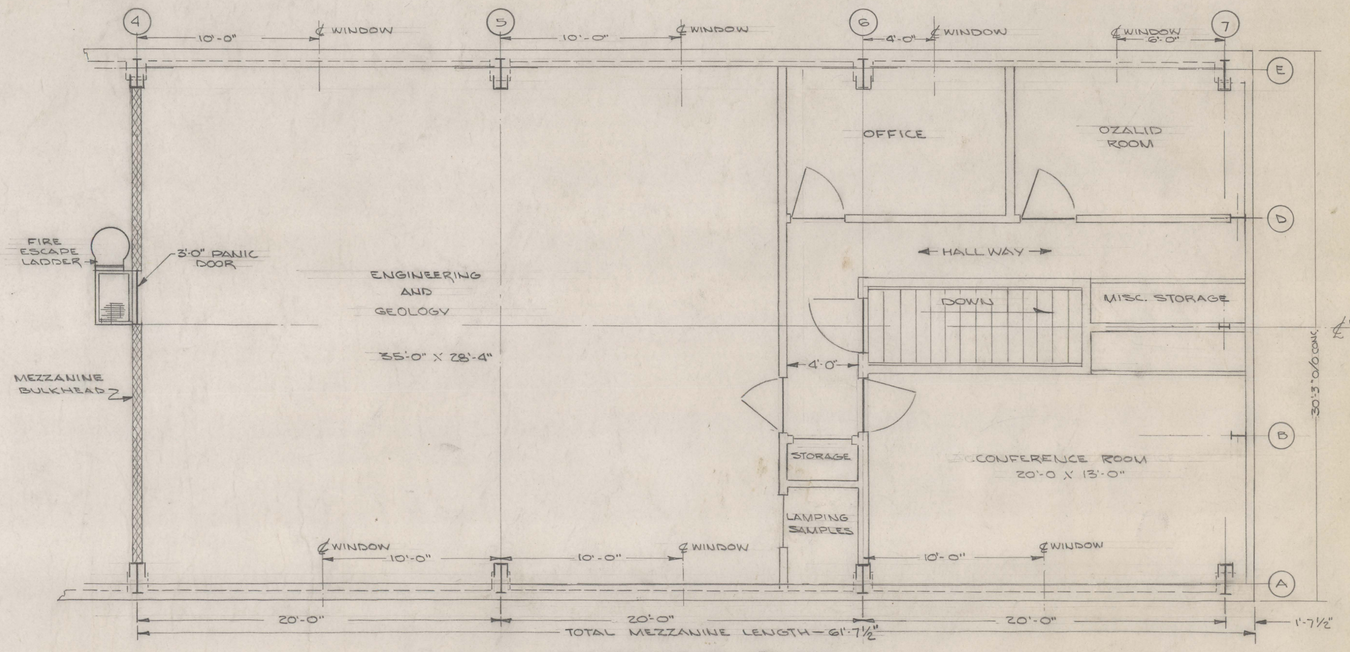

MEZZANINE PLAN

SCALE: 1/4" = 1'-0"

V-1156-92-10

REFERENCE DRAWINGS	NO.	REVISIONS	BY	DATE
APPROVED FOR CONSTRUCTION				
BY DATE				

UNION CARBIDE NUCLEAR COMPANY
BISHOP, CALIFORNIA UNIT

COMBINATION MINE OFFICE & CHANGE ROOM BLDG.

DRAWN K.R. LARSON TRACED CHECKED
SCALE AS SHOWN DATE 5-15-63
APPROVED NO. M-1-8

IV MIN-9

4790 0156

LIETZ 1118 TOPFLIGHT 500 6-62