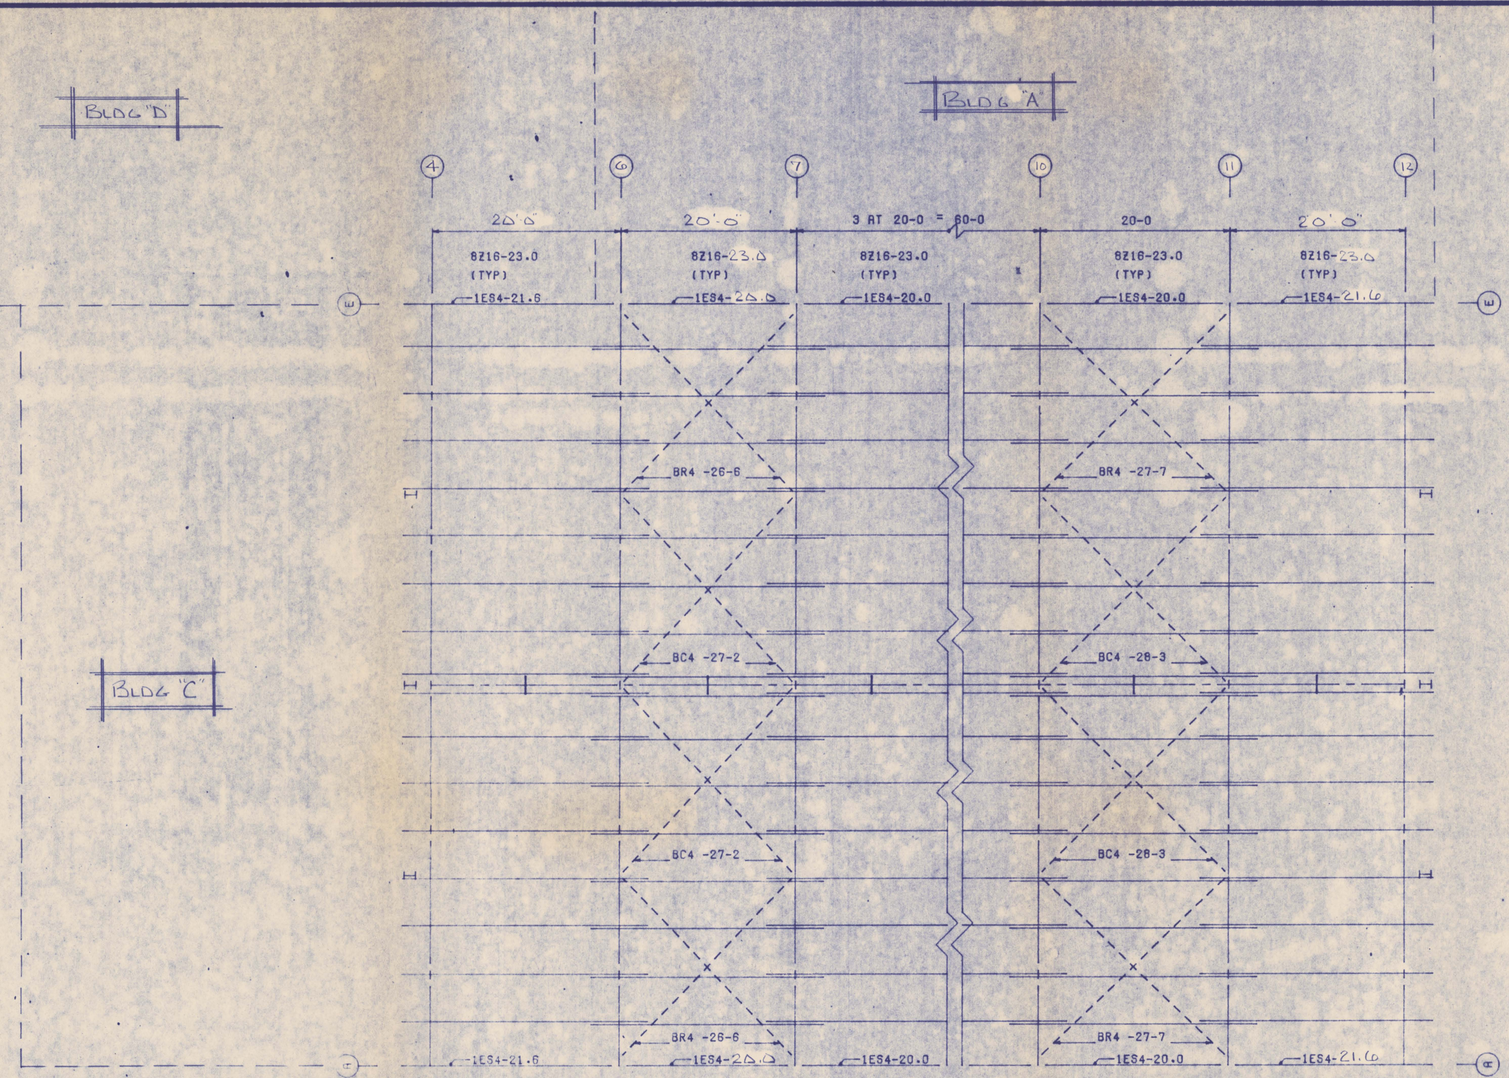

ROOF FRAMING PLAN

RIDGE BRIDGING CLIP
CP-1 TYP

REFERENCE DRAWINGS -
EM-7-A-1.1 TYPICAL SECTIONS AND DETAILS
EM-7-B-1.1 TYPICAL SECTIONS AND DETAILS

SCALE: NONE	DATE	UNION CARBIDE CORP.	2
DRAWN BY: ROBERT	1-5-76	TEMPIUTE, NEV.	RT
CHECKED BY:		FRONTIER METAL BLDG., INC.	31-1506-B
DESIGN APPD. BY:			

EUFAULA AMERICAN BUILDINGS COMPANY ALABAMA

DRAWING NUMBER: 31-1506-B-E9 REV. NO. △

4790274