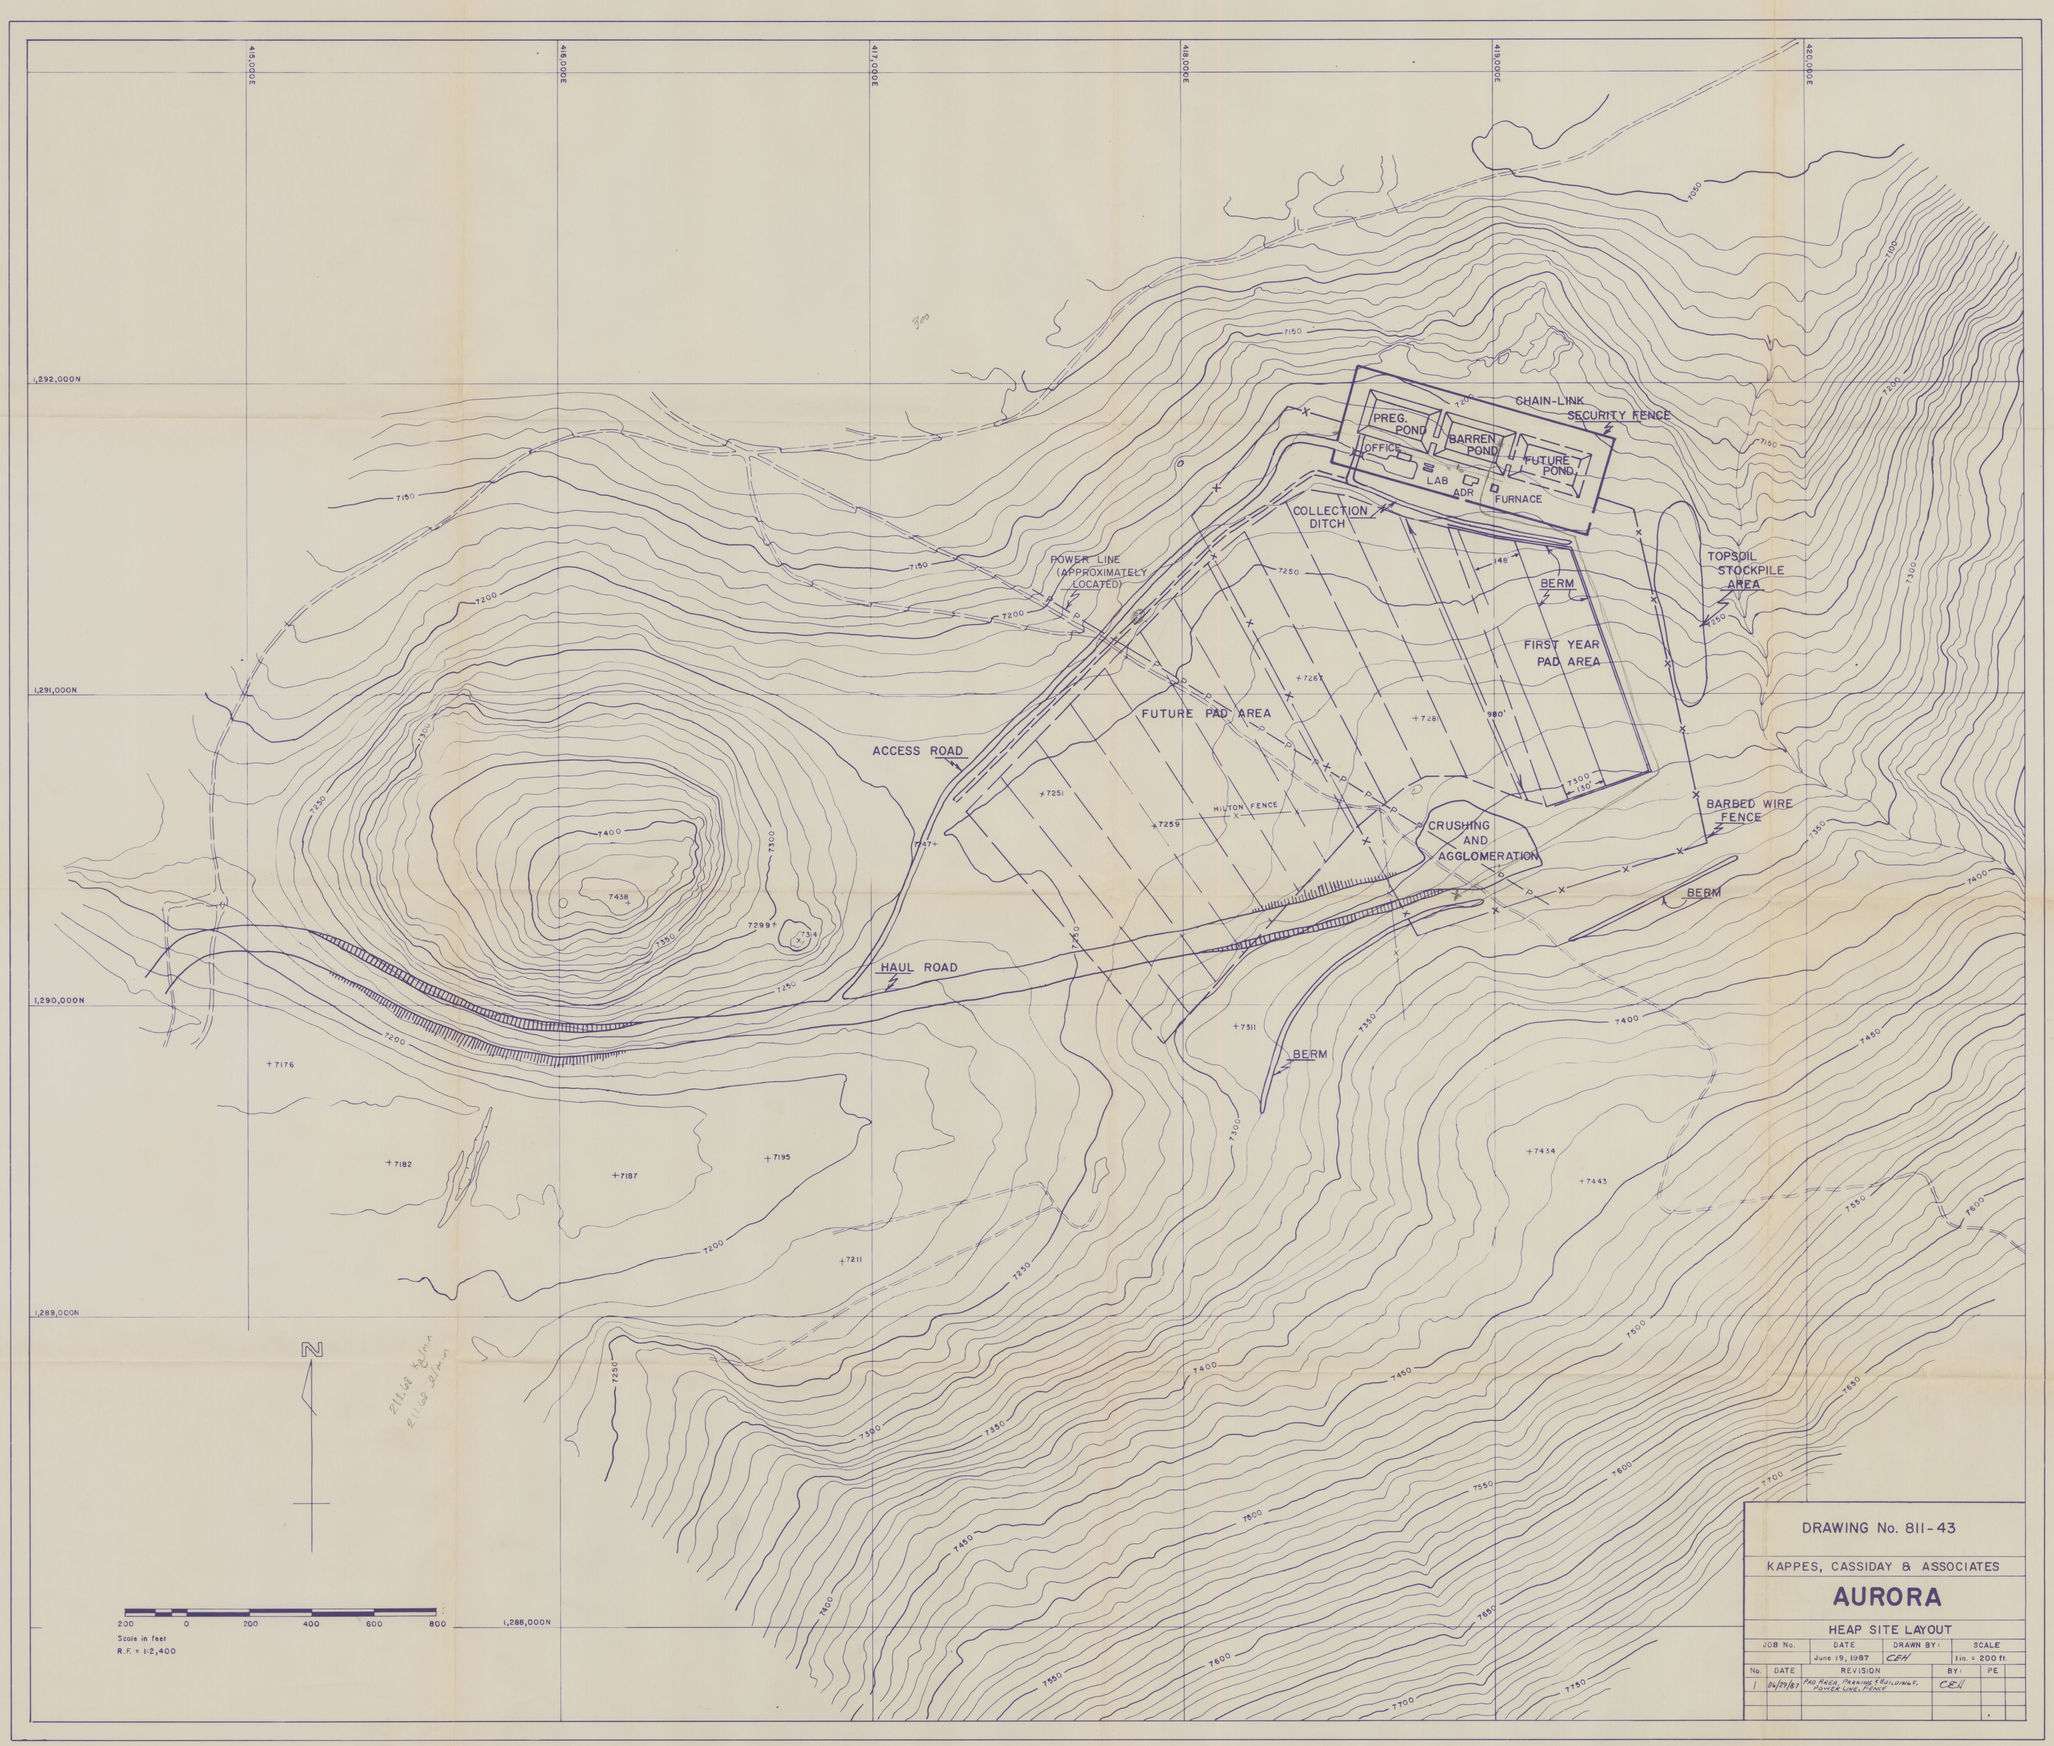

DRAWING No. 811-43

KAPPES, CASSIDAY & ASSOCIATES

AURORA

HEAP SITE LAYOUT

JOB No.	DATE	DRAWN BY:	SCALE
	June 19, 1987	CEH	1 in. = 200 ft.

No.	DATE	REVISION	BY:	PE
1	06/29/87	PAD AREA, PARKING & BUILDINGS, POWER LINE, FENCE	CEH	

Right of Way

0410 0100