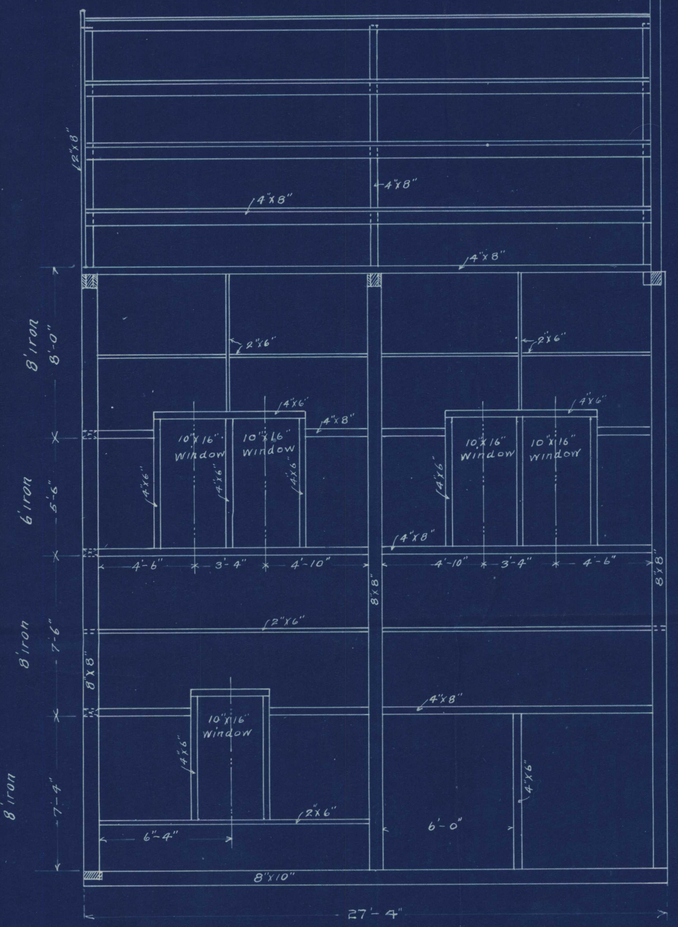

Note:- Shed extension from N. wall of kettle room to north face of middle post in stoneroom only.

REVISED DRAWING

STONE ROOM

NEVADA GYPSUM CO'S. MILL.

MOUND HOUSE, NEV.

DEC. 6TH 1908.

SCALE 1/4"=1'

EMMET D. BOYLE. ENGINEER.

264

Drawing No M/2C.

0960 0058