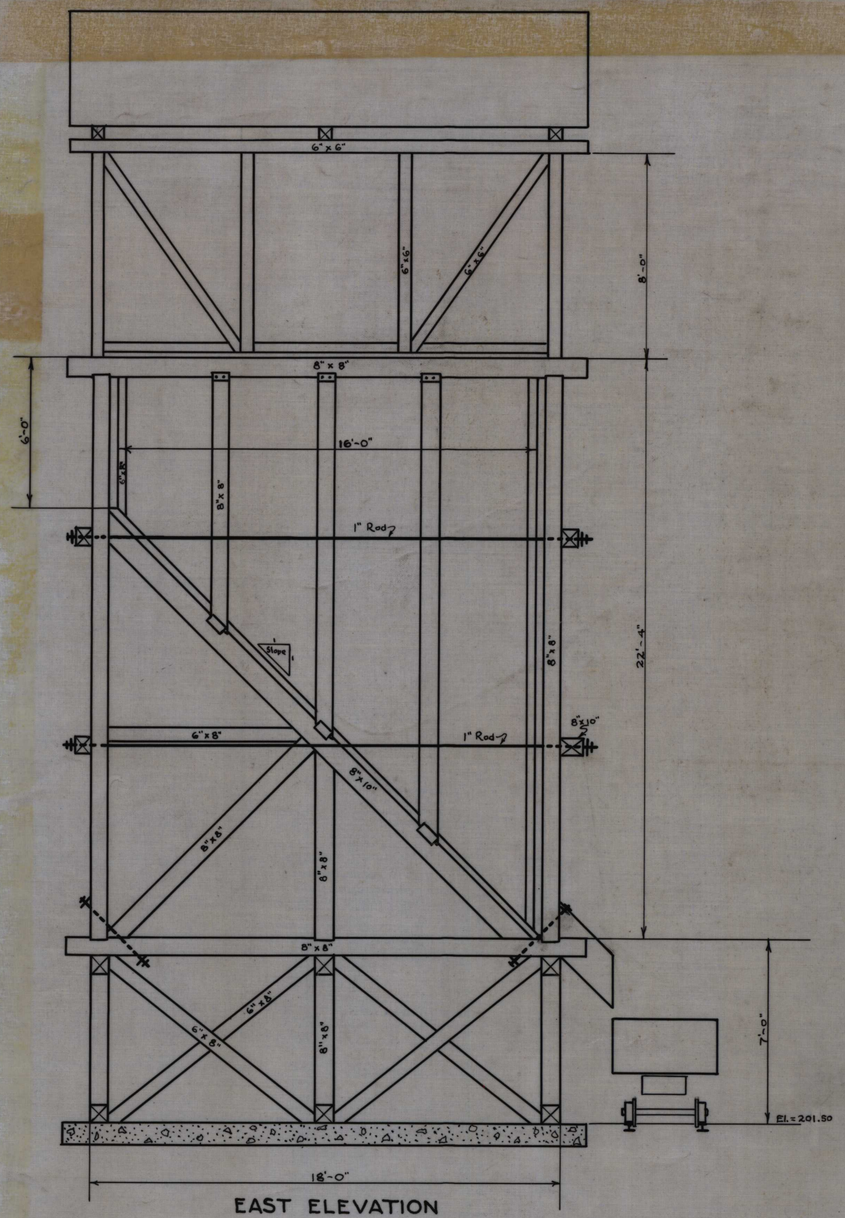

EAST ELEVATION

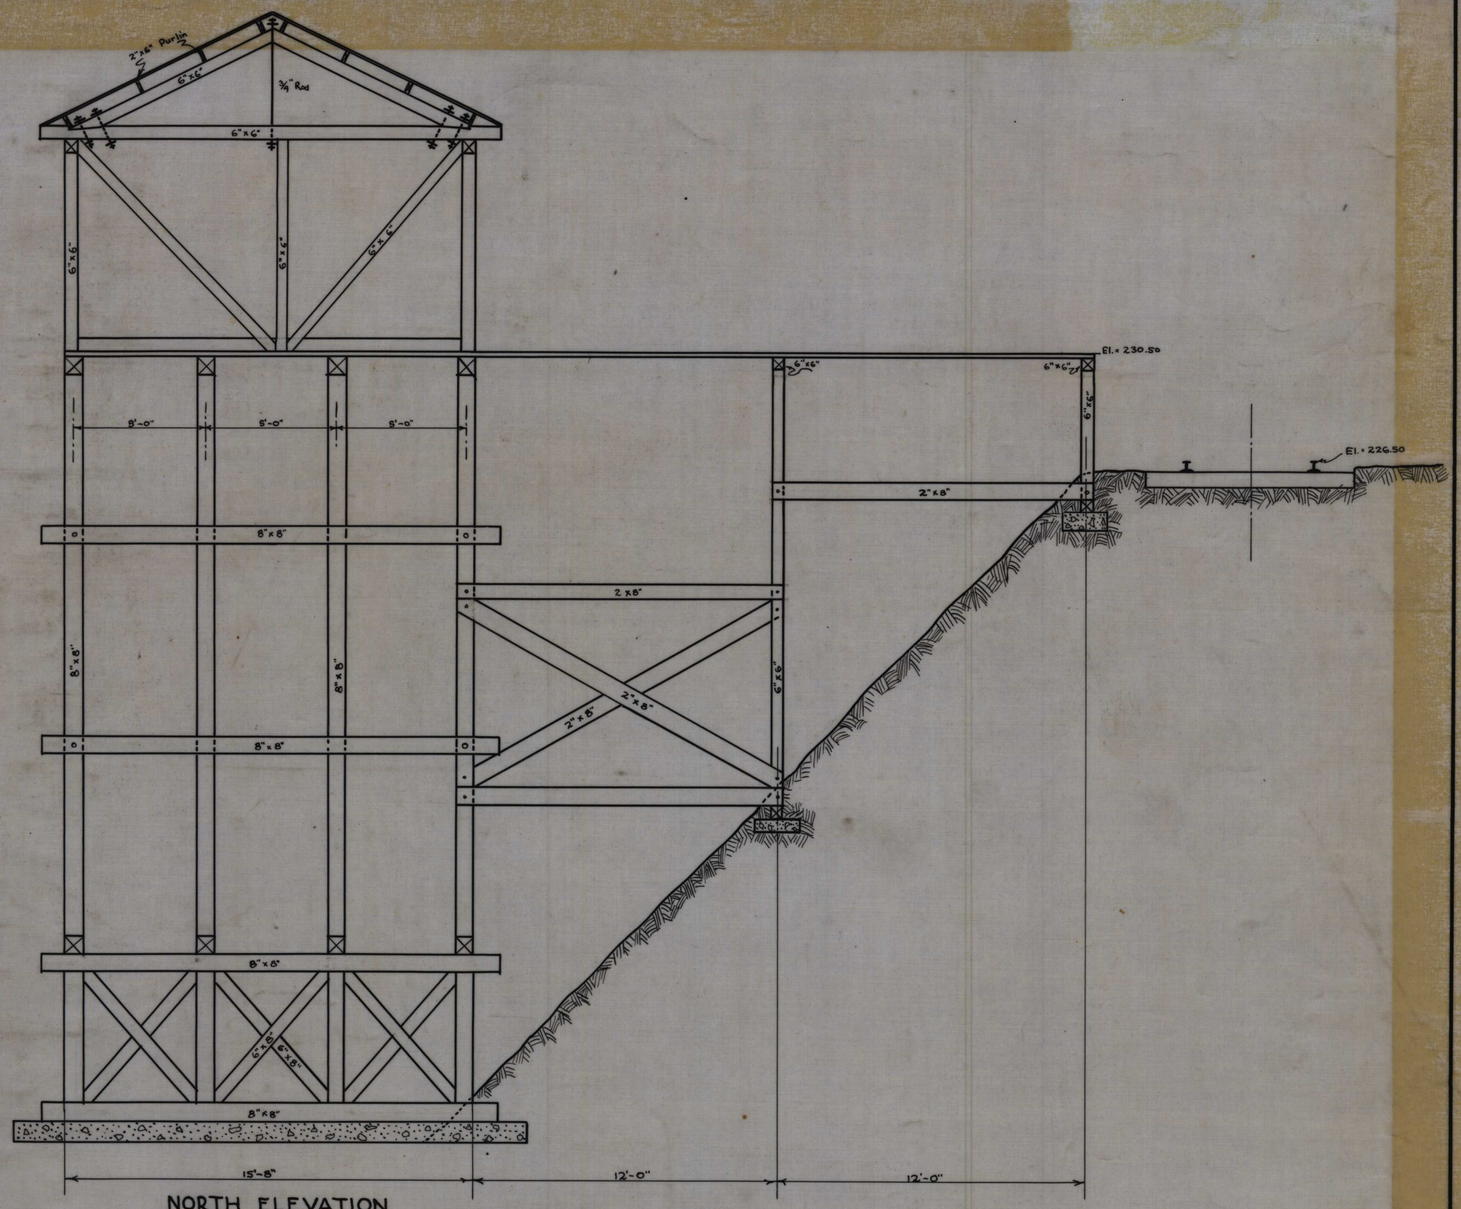

NORTH ELEVATION

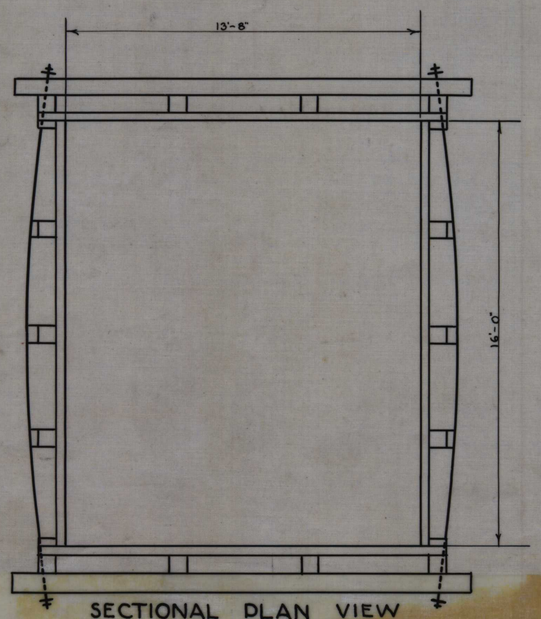

SECTIONAL PLAN VIEW

300 TON CYANIDE MILL
CONSOLIDATED VIRGINIA MINING CO.
VIRGINIA CITY, NEVADA

LIME STORAGE BIN

DRAWING No. 2

Designed By: LOU M. LOUIS	Scale: 1/4" = 1'-0"
Drawn By – C.A. Powell	Date: Sept. 18, 1935
Traced By – A. Werner Jr.	

309

12000420