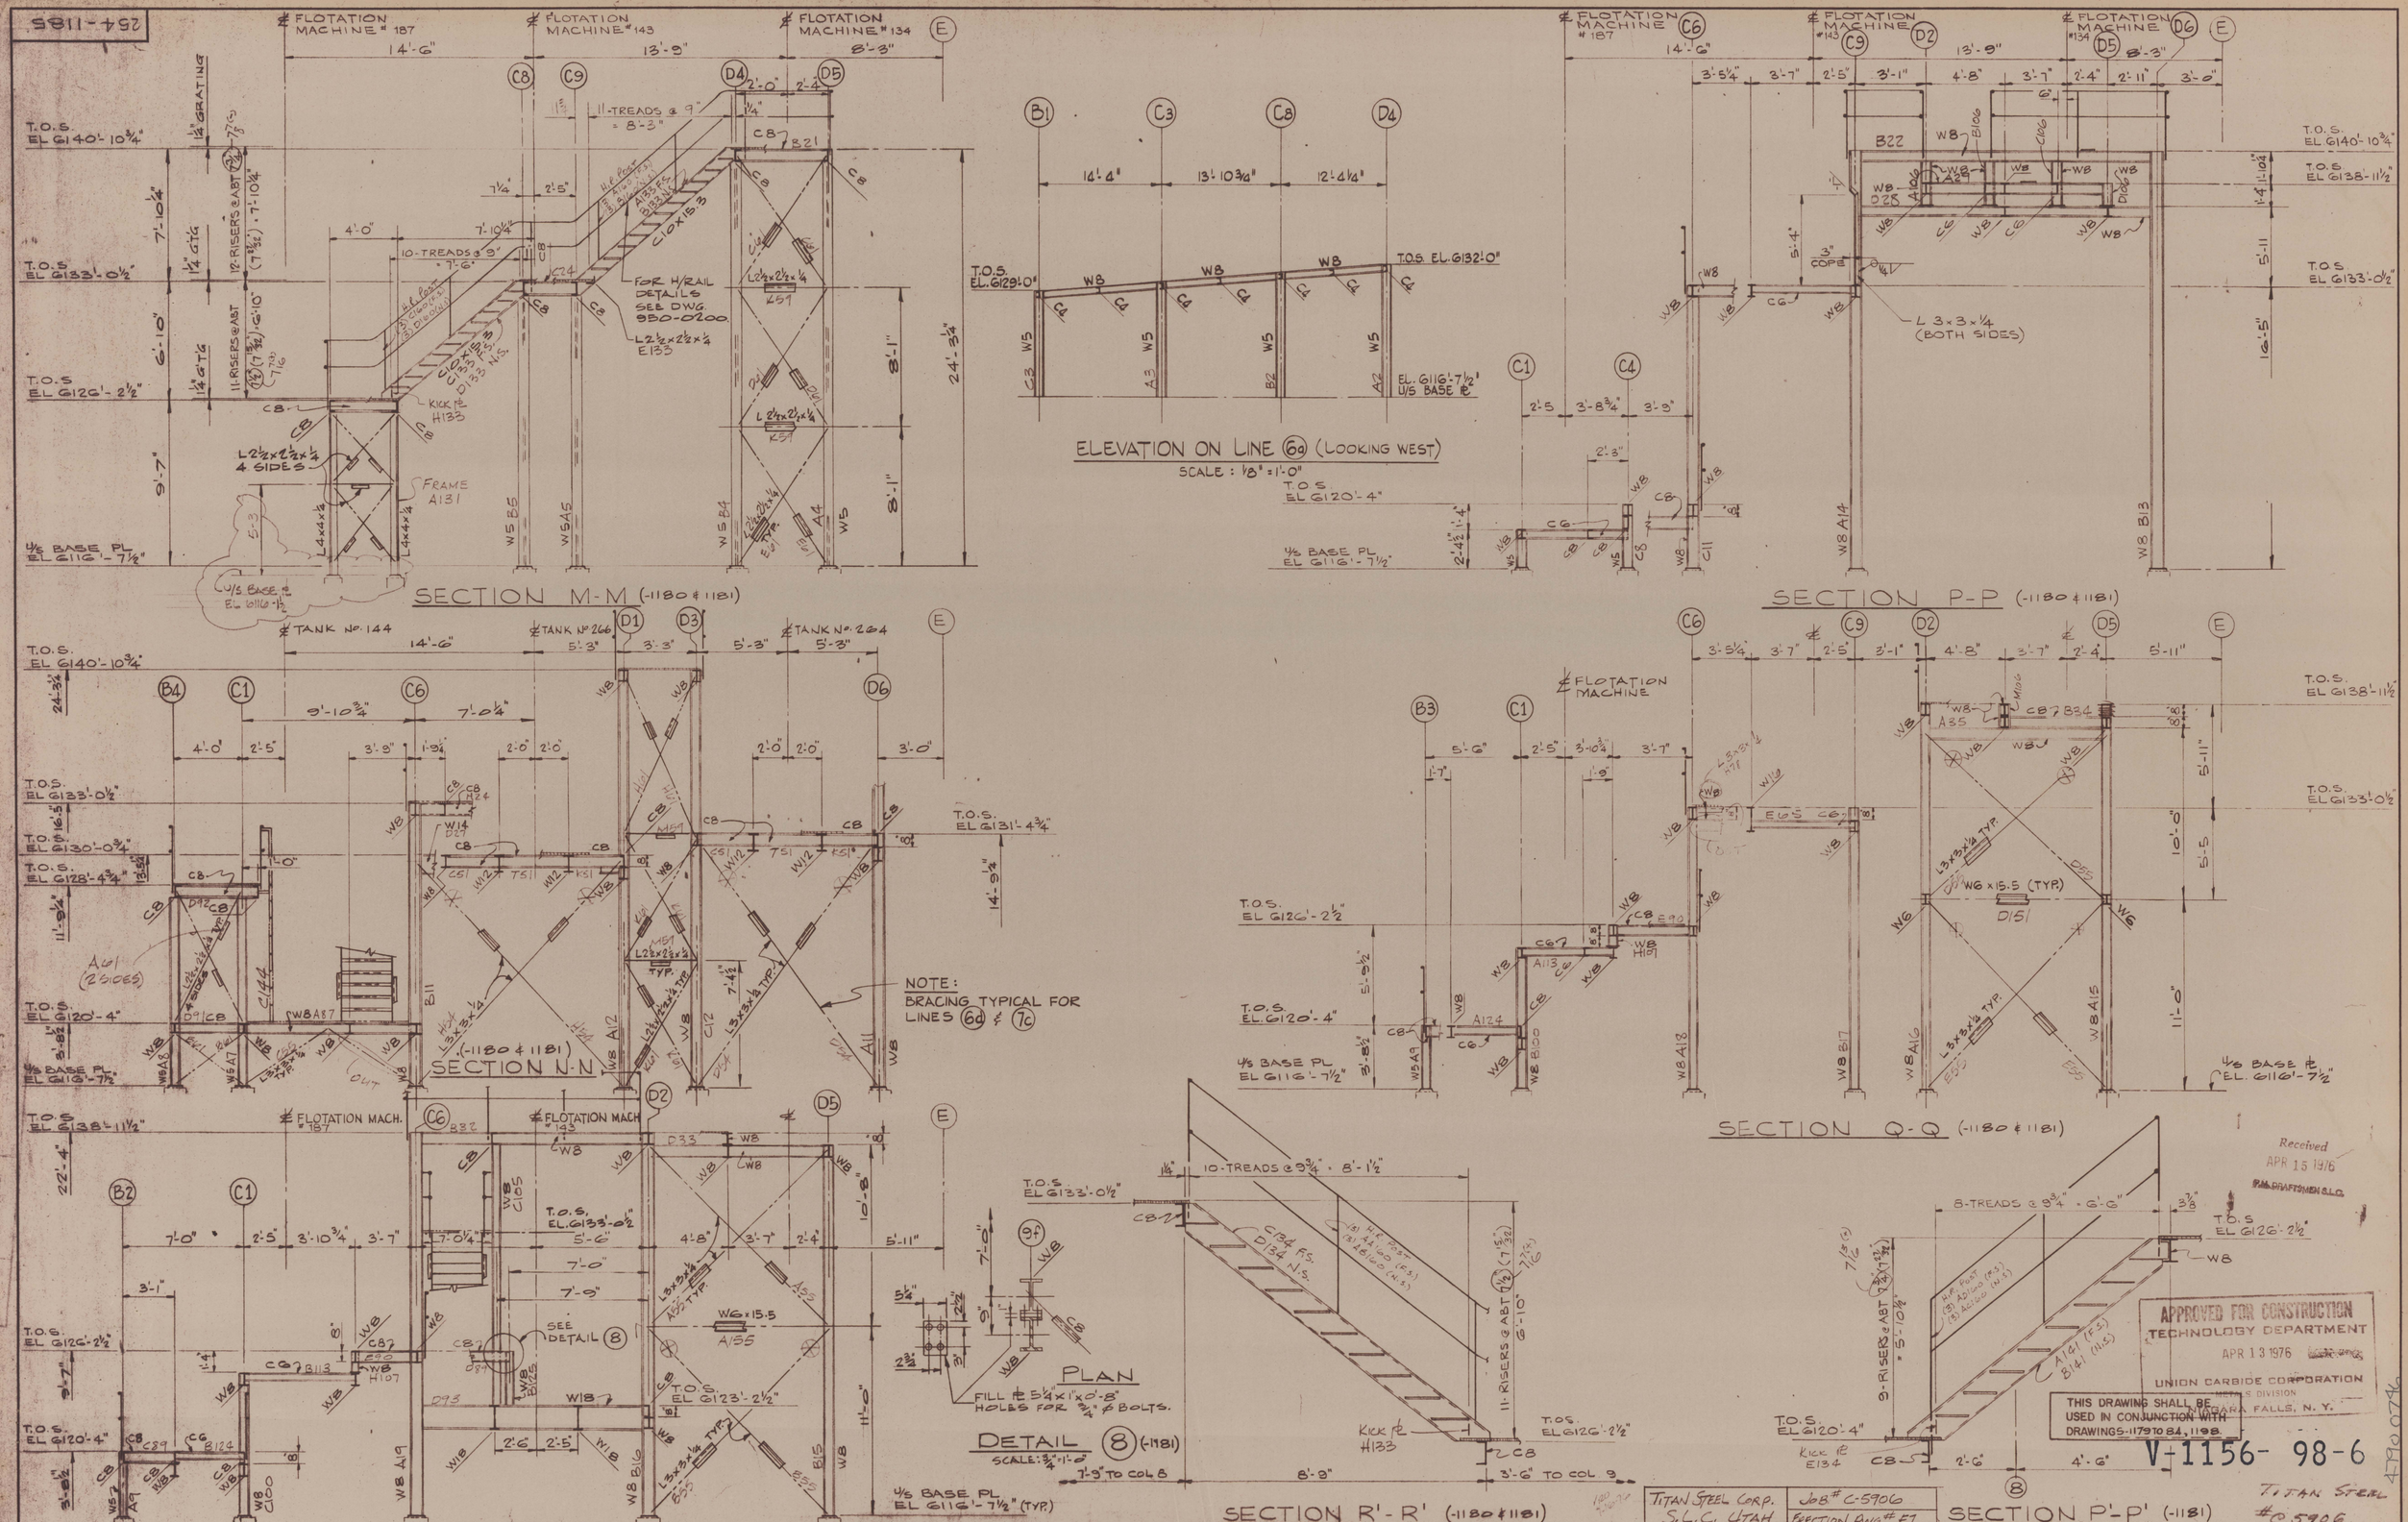
SECTION M-M (-1180 & 1181)
ELEVATION ON LINE 6a (LOOKING WEST)
SCALE: 1/8" = 1'-0"
SECTION P-P (-1180 & 1181)
SECTION N-N (-1180 & 1181)
SECTION Q-Q (-1180 & 1181)
SECTION R-R (-1180 & 1181)
SECTION R'-R' (-1180 & 1181)
SECTION P'-P' (-1181)
SCALE 1/2" = 1'-0"
DETAIL 8 (-1181)
SCALE: 3/4" = 1'-0"
PLAN
NOTE: BRACING TYPICAL FOR LINES 6d & 7c
FOR H/RAIL DETAILS SEE DWG. 930-C100
TANK No. 144
TANK No. 266
TANK No. 264
FLOTATION MACHINE #187
FLOTATION MACHINE #143
FLOTATION MACHINE #134
FLOTATION MACH. #187
FLOTATION MACH. #143
T.O.S. EL 6140'-10¾"
T.O.S. EL 6133'-0½"
T.O.S. EL 6120'-2½"
1/8 BASE PL EL 6116'-7½"
T.O.S. EL 6129'-0"
T.O.S. EL 6132'-0"
EL. 6116'-7½" U/S BASE PL
T.O.S. EL 6120'-4"
T.O.S. EL 6138'-11½"
T.O.S. EL 6131'-4¾"
T.O.S. EL 6126'-2½"
T.O.S. EL 6120'-4"
T.O.S. EL 6123'-2½"
1/8 BASE PL EL 6116'-7½" (TYP.)
FILL PL 5¼" x 1" x 0'-8" HOLES FOR ¾" ø BOLTS.
10-TREADS @ 9"
11-TREADS @ 9"
10-TREADS @ 9¾" = 8'-1½"
8-TREADS @ 9¾" = 6'-6"
11-RISERS @ ABT 7½"
9-RISERS @ ABT 7½"
KICK PL H133
KICK PL E134
L 3 x 3 x ¼ (BOTH SIDES)
3" COPE
Received APR 15 1976
APPROVED FOR CONSTRUCTION TECHNOLOGY DEPARTMENT APR 13 1976
UNION CARBIDE CORPORATION METALS DIVISION NIAGARA FALLS, N.Y.
THIS DRAWING SHALL BE USED IN CONJUNCTION WITH DRAWINGS-1179 TO 84, 1198
V-1156-98-6
TITAN STEEL CORP. S.L.C. UTAH
JOB # C-5906
ERECTION DWG # E7
TITAN STEEL #C 5906.
THIS DRAWING IS THE PROPERTY OF UNION CARBIDE CORPORATION AND THE UNAUTHORIZED USE OF THE INFORMATION CONTAINED HEREON OR THE REPRODUCTION HEREOF IS PROHIBITED
DRAWN B. KELDSON
PROJECT TUNGSTEN CONCENTRATOR
DWG. TITLE MILL BUILDING FLOTATION AREA-STRUCTURAL PLATFORM SECTIONS SHEET-7
SCALE 1/4" = 1'-0"
PROJ. ENG. W. Harris
UNION CARBIDE METALS DIVISION
PLANT TEMPLETE NEVADA
BLDG. OR AREA 930-936-1156
DWG. NO. 2 5 4 - 1 1 8 5
REV. NO. 0
FILING CLASSIFICATION BUILDINGS & STRUCTURES
ACRES DWG. NO. 3902-C-1185
TITAN STEEL CORPORATION
205 East 21st South Phone (801) 486-0721
P.O. Box 15425 Salt Lake City, Utah 84115
REV. DATE BY APP'R
MADE IN CANADA PRIN. No. 946735