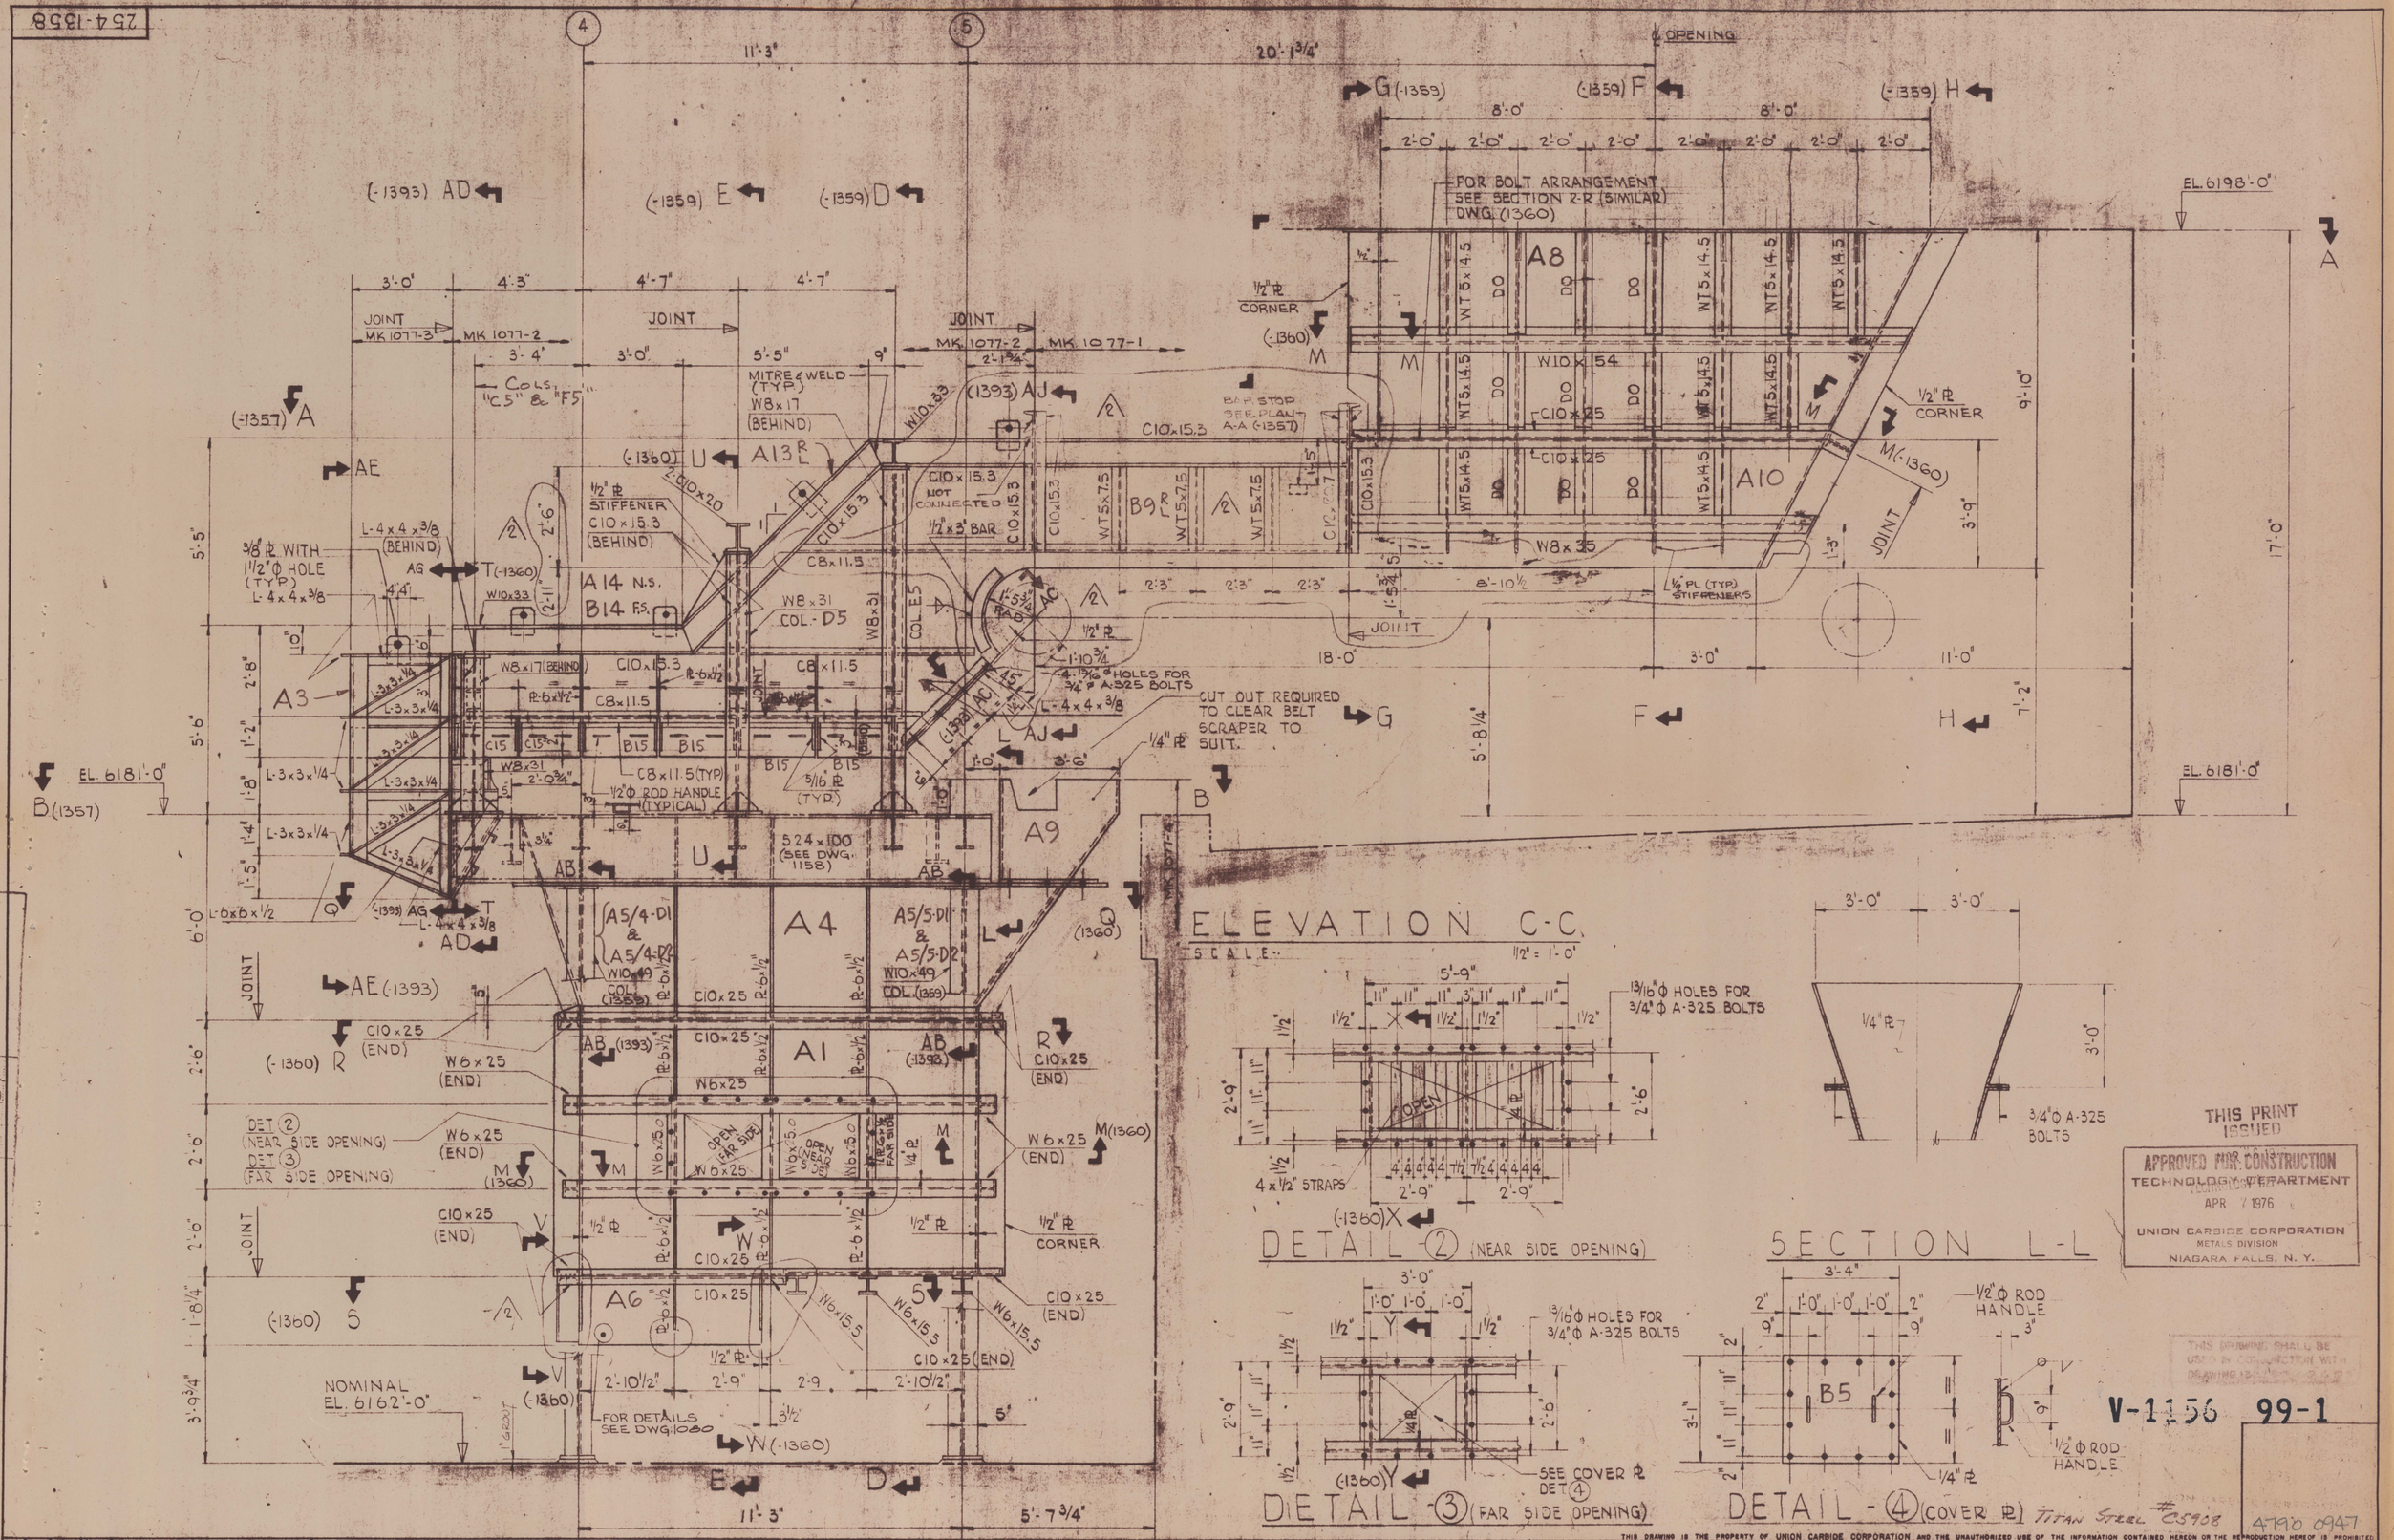

254-1358
ELEVATION C-C
SCALE 1/2" = 1'-0"
DETAIL -2 (NEAR SIDE OPENING)
DETAIL -3 (FAR SIDE OPENING)
DETAIL -4 (COVER PL)
SECTION L-L
FOR BOLT ARRANGEMENT SEE SECTION R-R (SIMILAR) DWG. (1360)
CUT OUT REQUIRED TO CLEAR BELT SCRAPER TO SUIT.
NOMINAL EL. 6162'-0"
FOR DETAILS SEE DWG. 1080
EL. 6198'-0"
EL. 6181'-0"
THIS PRINT ISSUED
APPROVED FOR CONSTRUCTION
TECHNOLOGY DEPARTMENT
APR 7 1976
UNION CARBIDE CORPORATION
METALS DIVISION
NIAGARA FALLS, N. Y.
V-1156 99-1
4790 0947
TITAN STEEL #C5908
THIS DRAWING IS THE PROPERTY OF UNION CARBIDE CORPORATION AND THE UNAUTHORIZED USE OF THE INFORMATION CONTAINED HEREON OR THE REPRODUCTION HEREOF IS PROHIBITED.
REVISED FOR PAN & BELT CLEARENCE, HYDRAULIC GATE AREA REINFORCED.
REVISED TO DATE
TUNGSTEN CONCENTRATOR
ORE HANDLING CHUTES
JAW CRUSHER AREA
STRUCTURAL - ELEVATIONS
PLANT TEMPLATE NEVADA
930-1156
E2