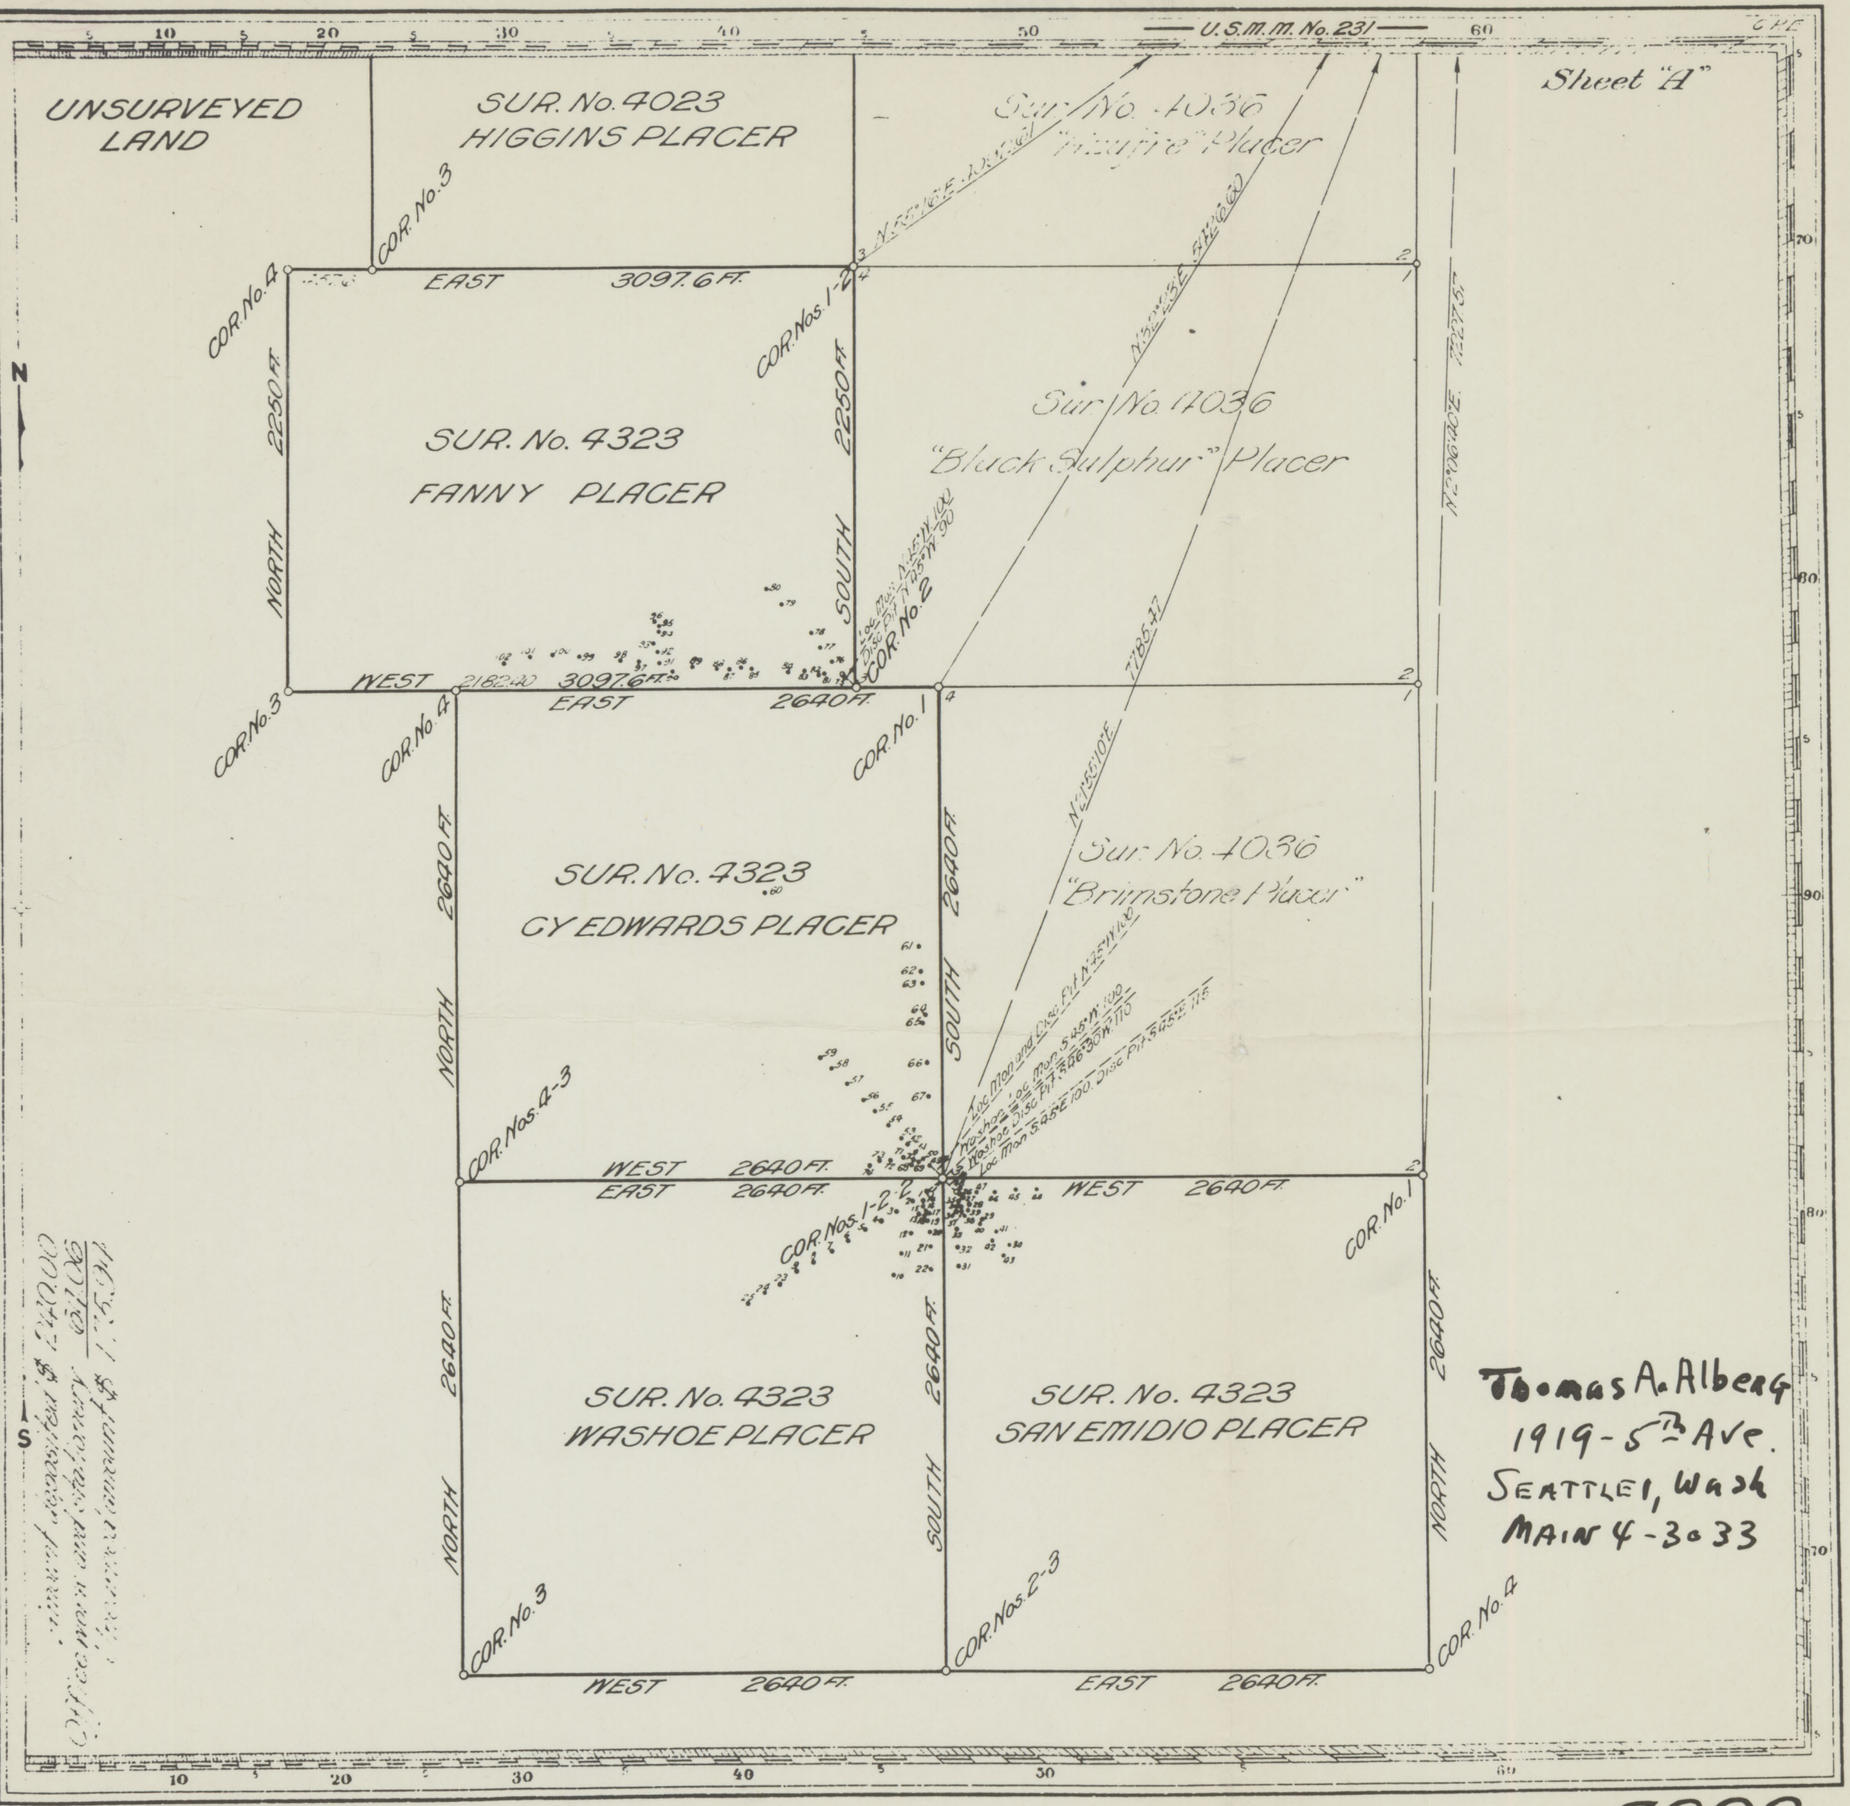

Claim located October 11, 1911

Mineral Survey No. 4323

~~Lot No~~

Carson City Land District.

PLAT

OF THE CLAIM OF

H.E. Higgins, et al

KNOWN AS THE

WASHOE, SAN EMIDIO, CY EDWARDS, FANNY, HIGGINS, POQUETTE, RAZER AND BRODIE PLACERS

IN Unorganized MINING DISTRICT, Washoe COUNTY, Nevada

Containing an Area of _____ Acres.

Scale of 800 Feet to the inch. Variation 18°30' East

SURVEYED March 9-13 1917 BY

Milton A. Pray, U.S. Mineral Surveyor.

The Original Field Notes of the Survey of the Mining Claim of H.E. Higgins, et al known as the "Washoe," "San Emidio," "Cy Edwards," "Fanny," "Higgins," "Poquette," "Razer" and "Brodie" Placers from which this plat has been made under my direction have been examined and approved, and are on file in this Office; and I hereby certify that they furnish such an accurate description of said Mining Claim as will, if incorporated into a patent, serve fully to identify the premises, and that such reference is made therein to natural objects or permanent monuments as will perpetuate and fix the locus thereof.

I further certify that Five Hundred Dollars worth of labor has been expended or improvements made upon said Mining Claim by claimants ——— or their grantors, and that said improvements consist of 202 pits; ——— Value, $ 4292.00

that the location of said improvements is correctly shown upon this plat, and that no portion of said labor or improvements has been included in the estimate of expenditures upon any other claim.

And I further certify that this is a correct plat of said Mining Claim made in conformity with said original field notes of the survey thereof, and the same is hereby approved.

U.S. Surveyor General's Office. Reno, Nevada May 29, 1917

John B. O'Sullivan
U.S. Surveyor General for Nevada

Office of U.S. Surveyor General, Reno, Nevada
Approved and accepted for patent
U.S. Surveyor General

Thomas A. Alberg
1919 - 5th Ave.
Seattle, Wash
Main 4-3033

4323

204400

Pat No 817408

01160 0046