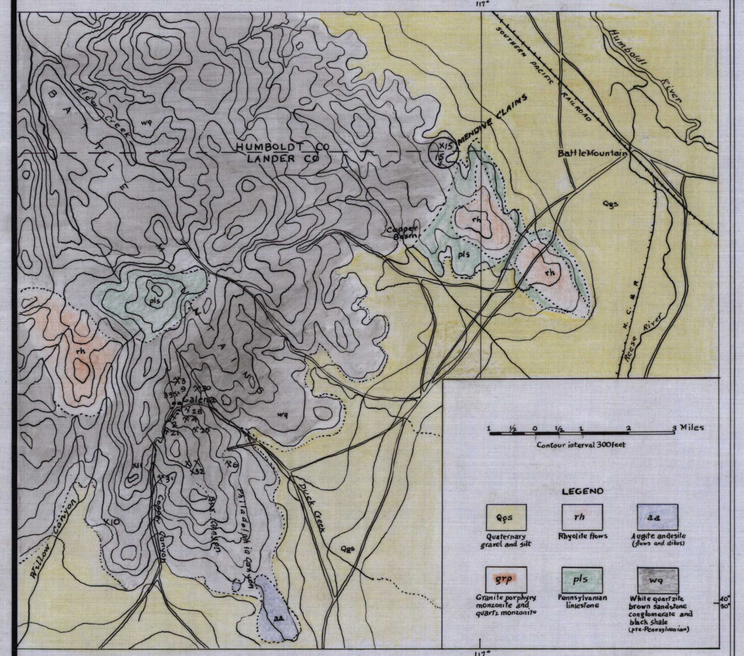

SKETCH MAP OF THE SOUTHEASTERN PART OF THE BATTLE MOUNTAINS.
Traced from Bulletin 594 U.S.G.S

CLAIM MAP
Scale 1" = 500'
0 500 ft.

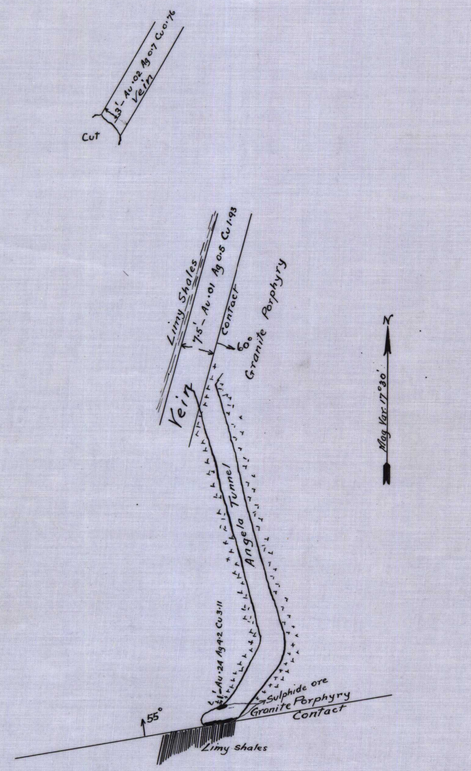

PLAN of ANGELA TUNNEL
Scale 1" = 20'
0 20 40 ft.

S16, 32N, 44E

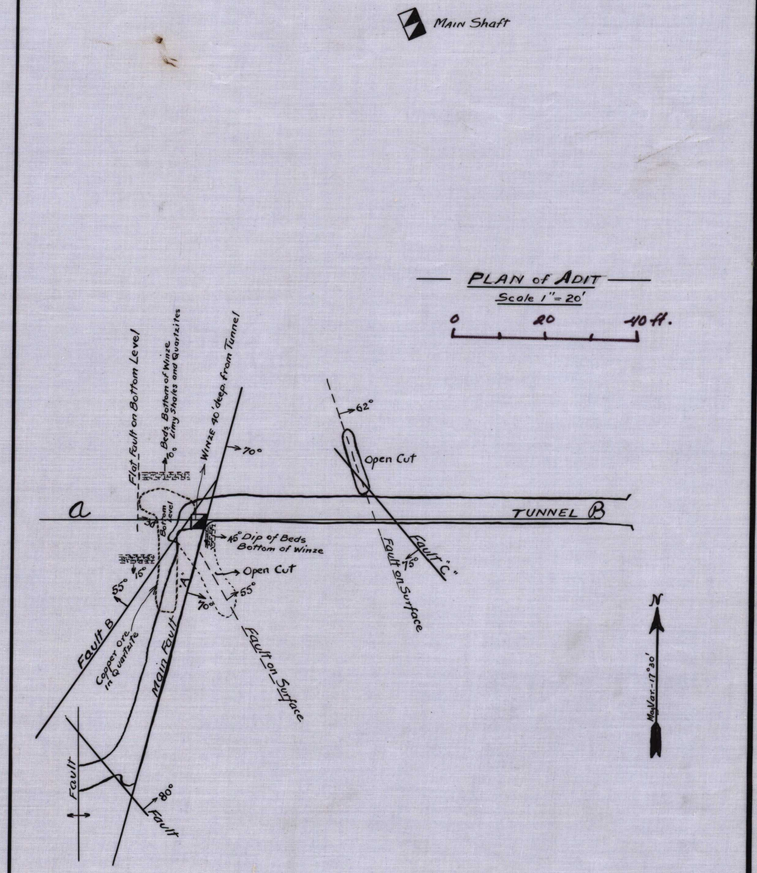

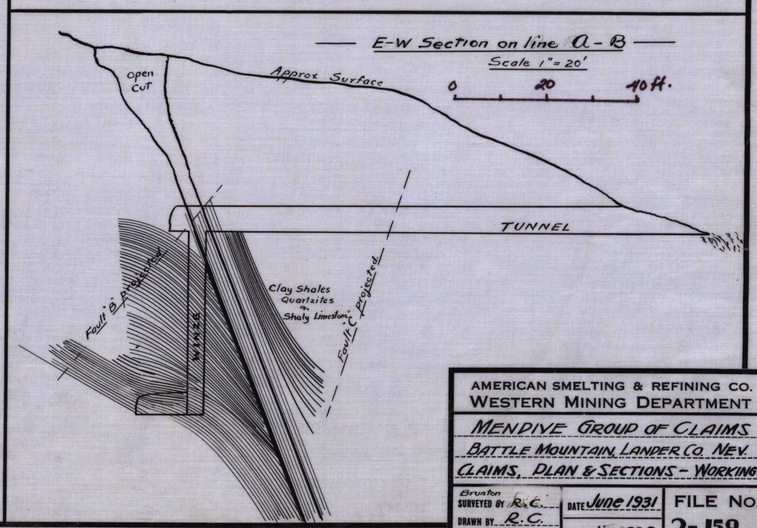

AMERICAN SMELTING & REFINING CO.
WESTERN MINING DEPARTMENT

MENDIVE GROUP OF CLAIMS
BATTLE MOUNTAIN, LANDER CO. NEV.
CLAIMS, PLAN & SECTIONS - WORKINGS

SURVEYED BY Brunton R.C.	DATE June 1931	FILE NO. 2-159
DRAWN BY R.C.	SCALE: 1in = 20ft.	
TRACED BY R.C.		

PRINTED ON IMPERIAL CLOTH BY ALLSTEEL CO.

0480 0193

032-013-0081

147