Survey No. 42 & 19

PLAT

OF THE

J. C. L. Wadsworth's

Claim on the

Commodore Lode

Columbus Mining District, Esmeralda County, Nev.

Surveyed by

C. F. Hoffmann U. S. Deputy Surveyor,

May 1880

Containing 2.61 Acres.

Scale 200 feet to inch.

Variation 16° 45' East.

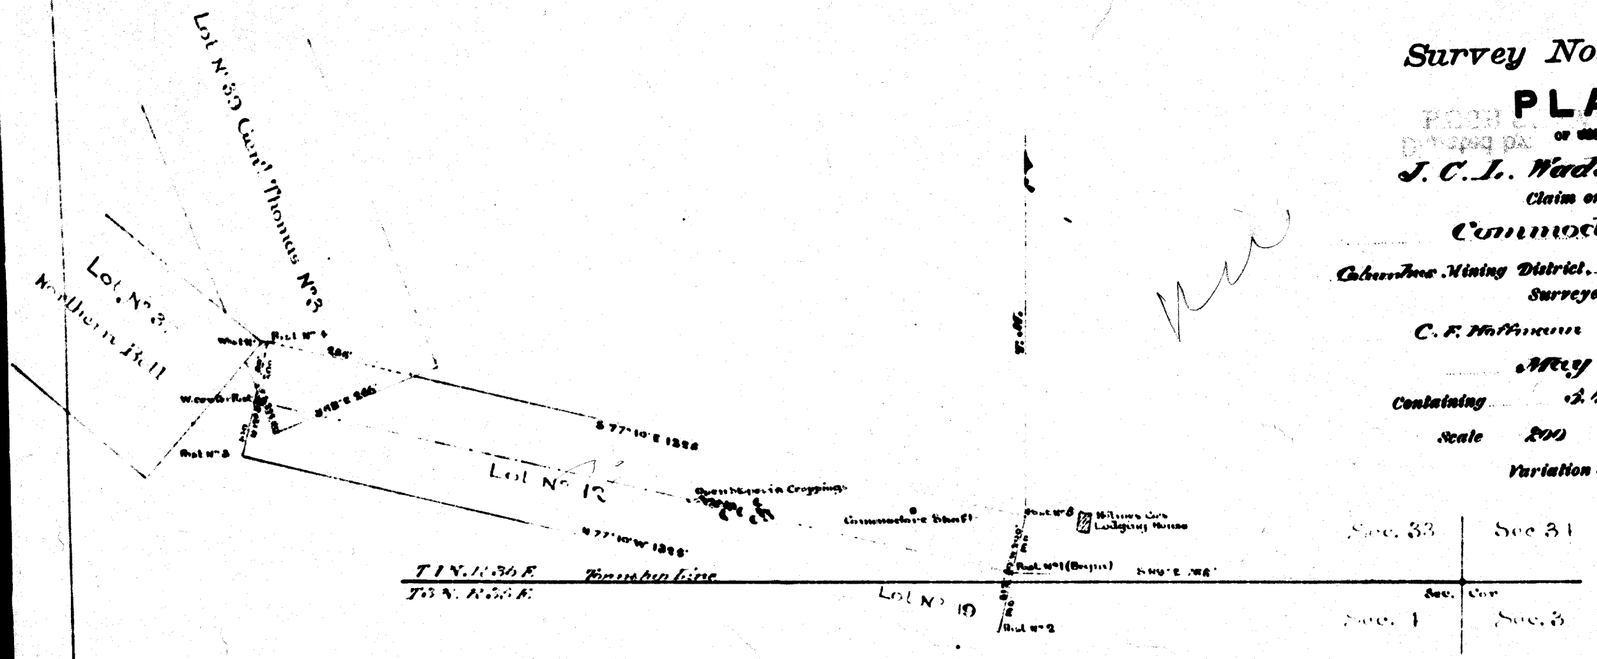

The original field notes of the survey of the J. C. L. Wadsworth's Mining Claim from which this Plat has been made, have been examined and approved, and are on file in this office. And I hereby certify that they furnish such an accurate description of said J. C. L. Wadsworth's Mining Claim, as will, if incorporated into a patent, serve fully to identify the premises, and that such reference is made therein to natural objects and permanent monuments, as will perpetuate and fix the locus thereof. I further certify that the value of the labor and improvements upon the said Mining Claim placed thereon by the applicant and his grantors, is not less than five hundred dollars, and that said improvements consist of an inclined in the Combination Shaft, the Commodore shaft and stoped upon stopis

And I further certify that this is a correct Plat of said J. C. L. Wadsworth Mining Claim or premises, made in conformity with said original Field Notes of Survey thereof.

U. S. Surveyor-General's Office, Virginia City, Nevada.

June 26th 1880

W. L. Gunn

U. S. Surveyor-General for Nevada.

0930 0062

201220

Donated by:
HUGH SHAMBERGER

195