(4-675)

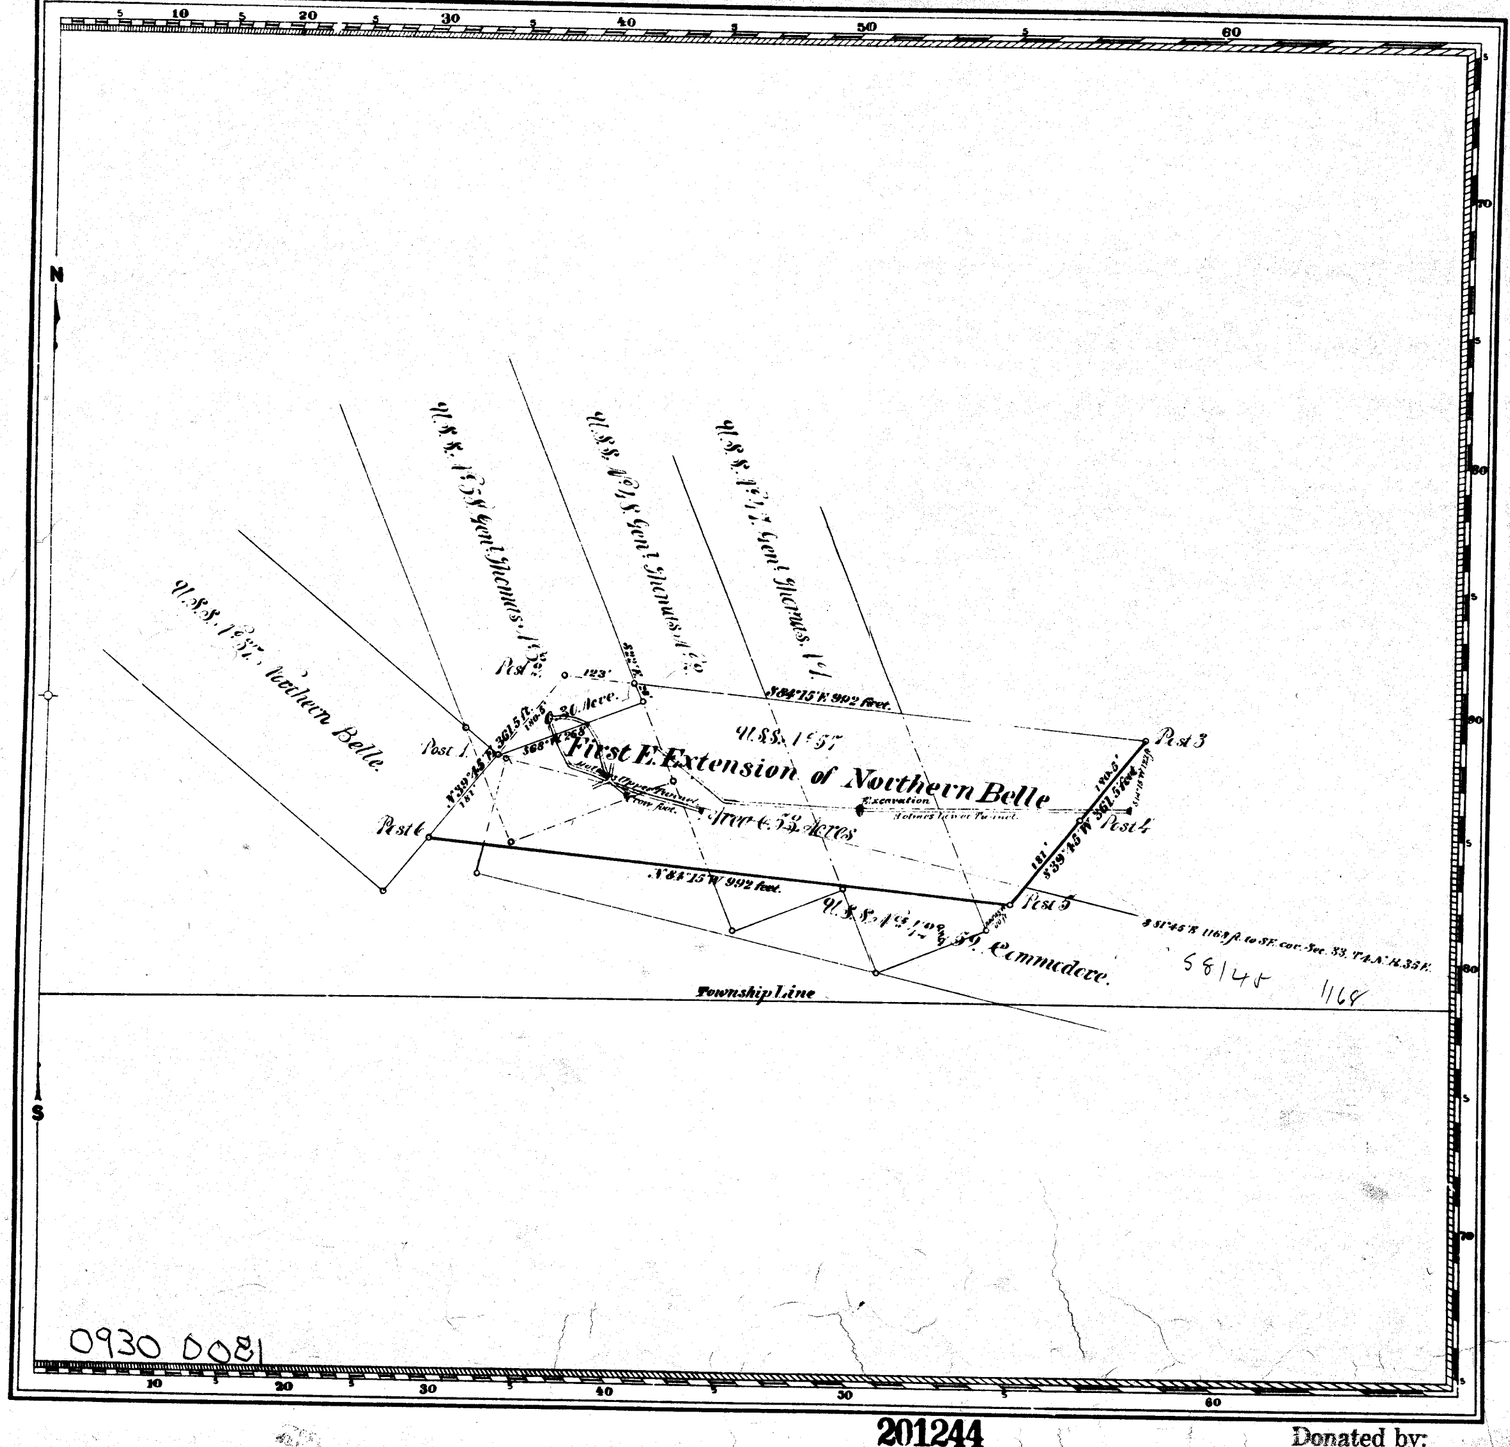

Claim Located August 21st 1891.

Mineral Survey No. 57

L.O.T. No. 57

Carson City Land District.

PLAT

OF THE CLAIM OF

The Holmes Mining Company

KNOWN AS THE

First E. Extension of Northern Belle

IN Columbus MINING DISTRICT,
Esmeralda COUNTY, Nevada,
Containing an Area of 6.53 Acres.
Scale of 200 feet to the inch.
Variation 16° 15' E,
SURVEYED Sept. 7th 1891, BY
Nelson Wescoatt,
U.S. Deputy Mineral Surveyor,

The Original Field Notes of the Survey of the Mining Claim of The Holmes Mining Co. known as the

First Easterly Extension of the Northern Belle,

from which this plat has been made under my direction, have been examined and approved, and are on file in this Office; and I hereby certify that they furnish such an accurate description of said Mining Claim as will, if incorporated into a patent, serve fully to identify the premises, and that such reference is made therein to natural objects or permanent monuments as will perpetuate and fix the locus thereof.

I further certify that Five Hundred Dollars worth of labor has been expended or improvements made upon said Mining Claim by claimant or its grantors, and that said improvements consist of 1145 feet of Tunnels,

that the location of said improvements is correctly shown upon this plat, and that no portion of said labor or improvements has been included in the estimate of expenditures upon any other claim.

And I further certify that this is a correct plat of said Mining Claim made in conformity with said original field notes of the survey thereof, and the same is hereby approved.

U.S. Surveyor General's Office. Geo F. Turrittin

Reno Nevada, U.S. Surveyor General for

Sept. 23rd, 1891 Nevada.

201244

Donated by:
HUGH SHAMBERGER

195