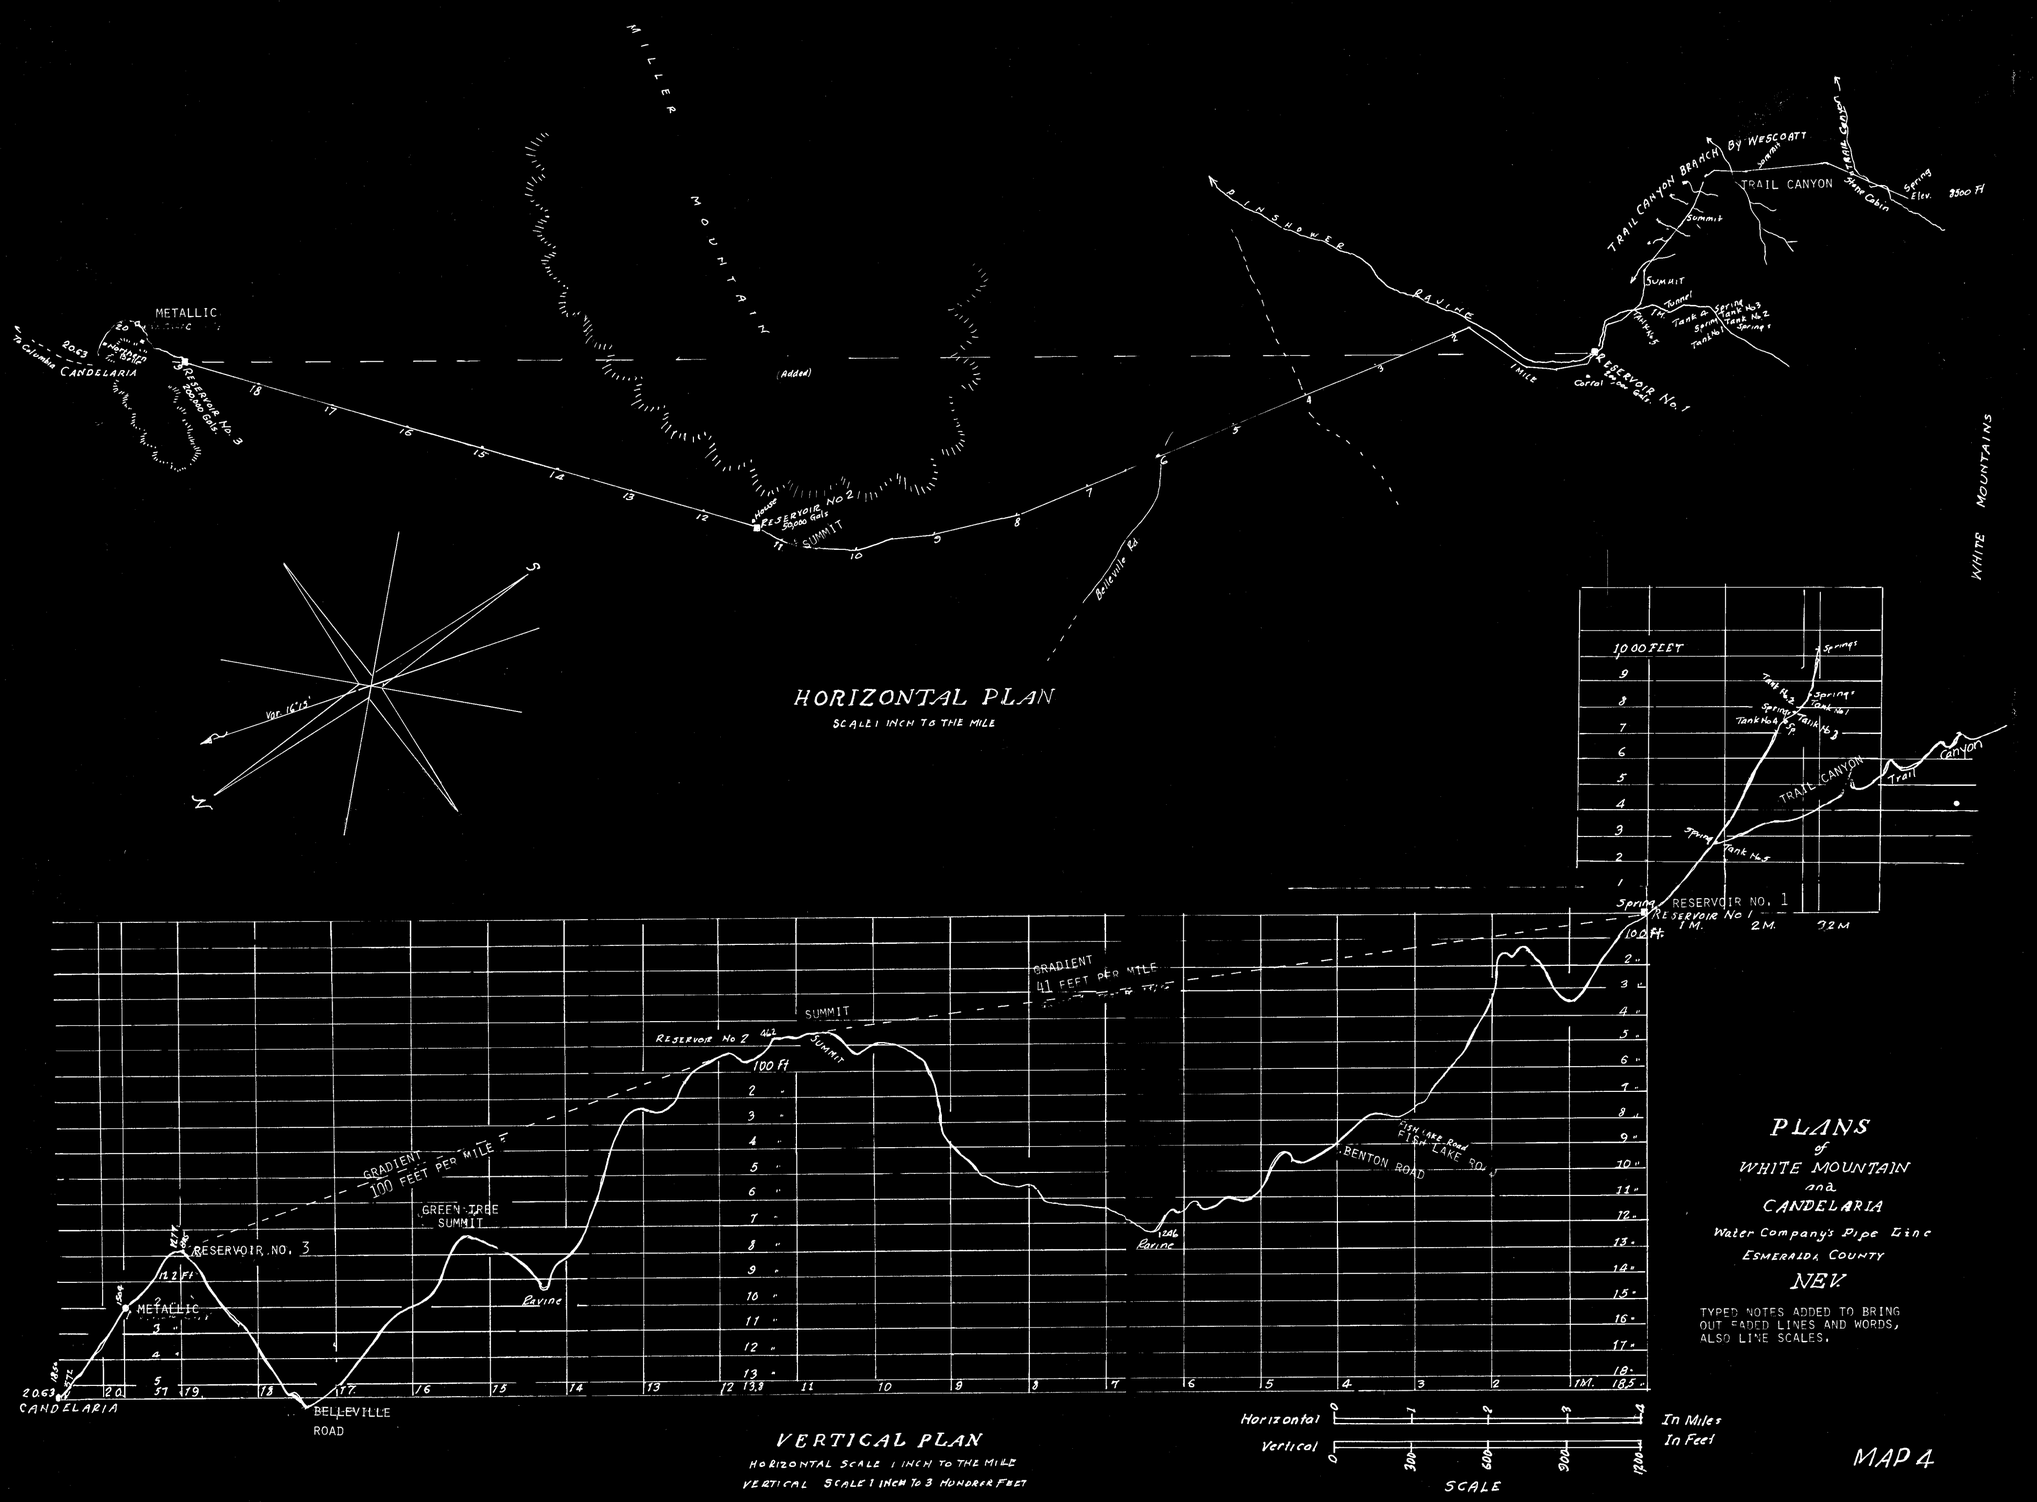

PLANS of WHITE MOUNTAIN and CANDELARIA

Water Company's Pipe Line
ESMERALDA COUNTY
NEV.

TYPED NOTES ADDED TO BRING OUT FADED LINES AND WORDS, ALSO LINE SCALES.

MAP 4

0930 0101