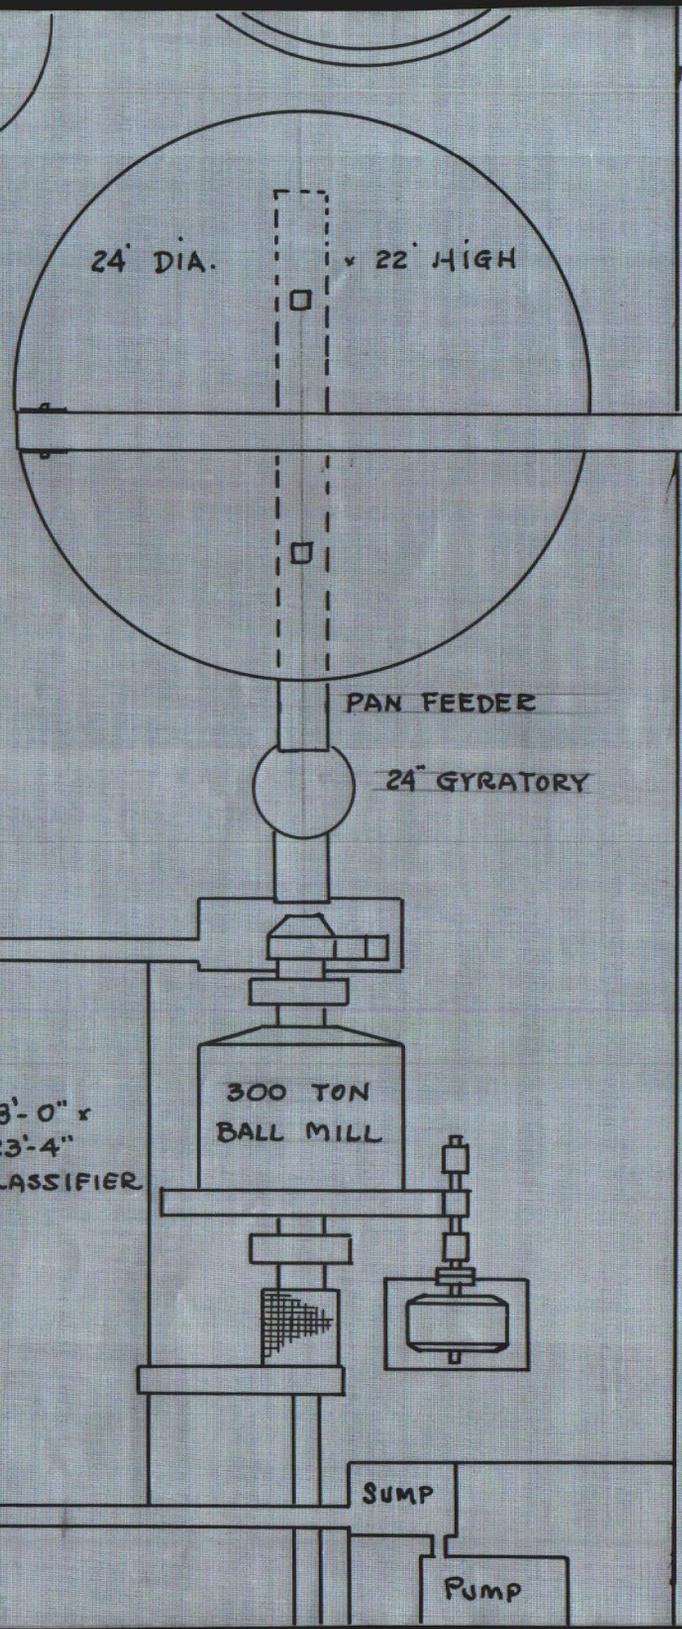

ALTERNATE PLAN

SILO TYPE FINE ORE BIN

Also showing Possible future installation of SECONDARY CRUSHER

300 TON CYANIDE MILL

CONSOLIDATED VIRGINIA MINING CO.

309

309 From 89

1200 0066