OPHIR.

Diff. of Elevation between 1100 & 1300 Sts. - 203 (Foreman's me

OFFICE DRAWING.

Scale 30 Feet to 1 Inch.

Ross E. Browne

June 9. 1872

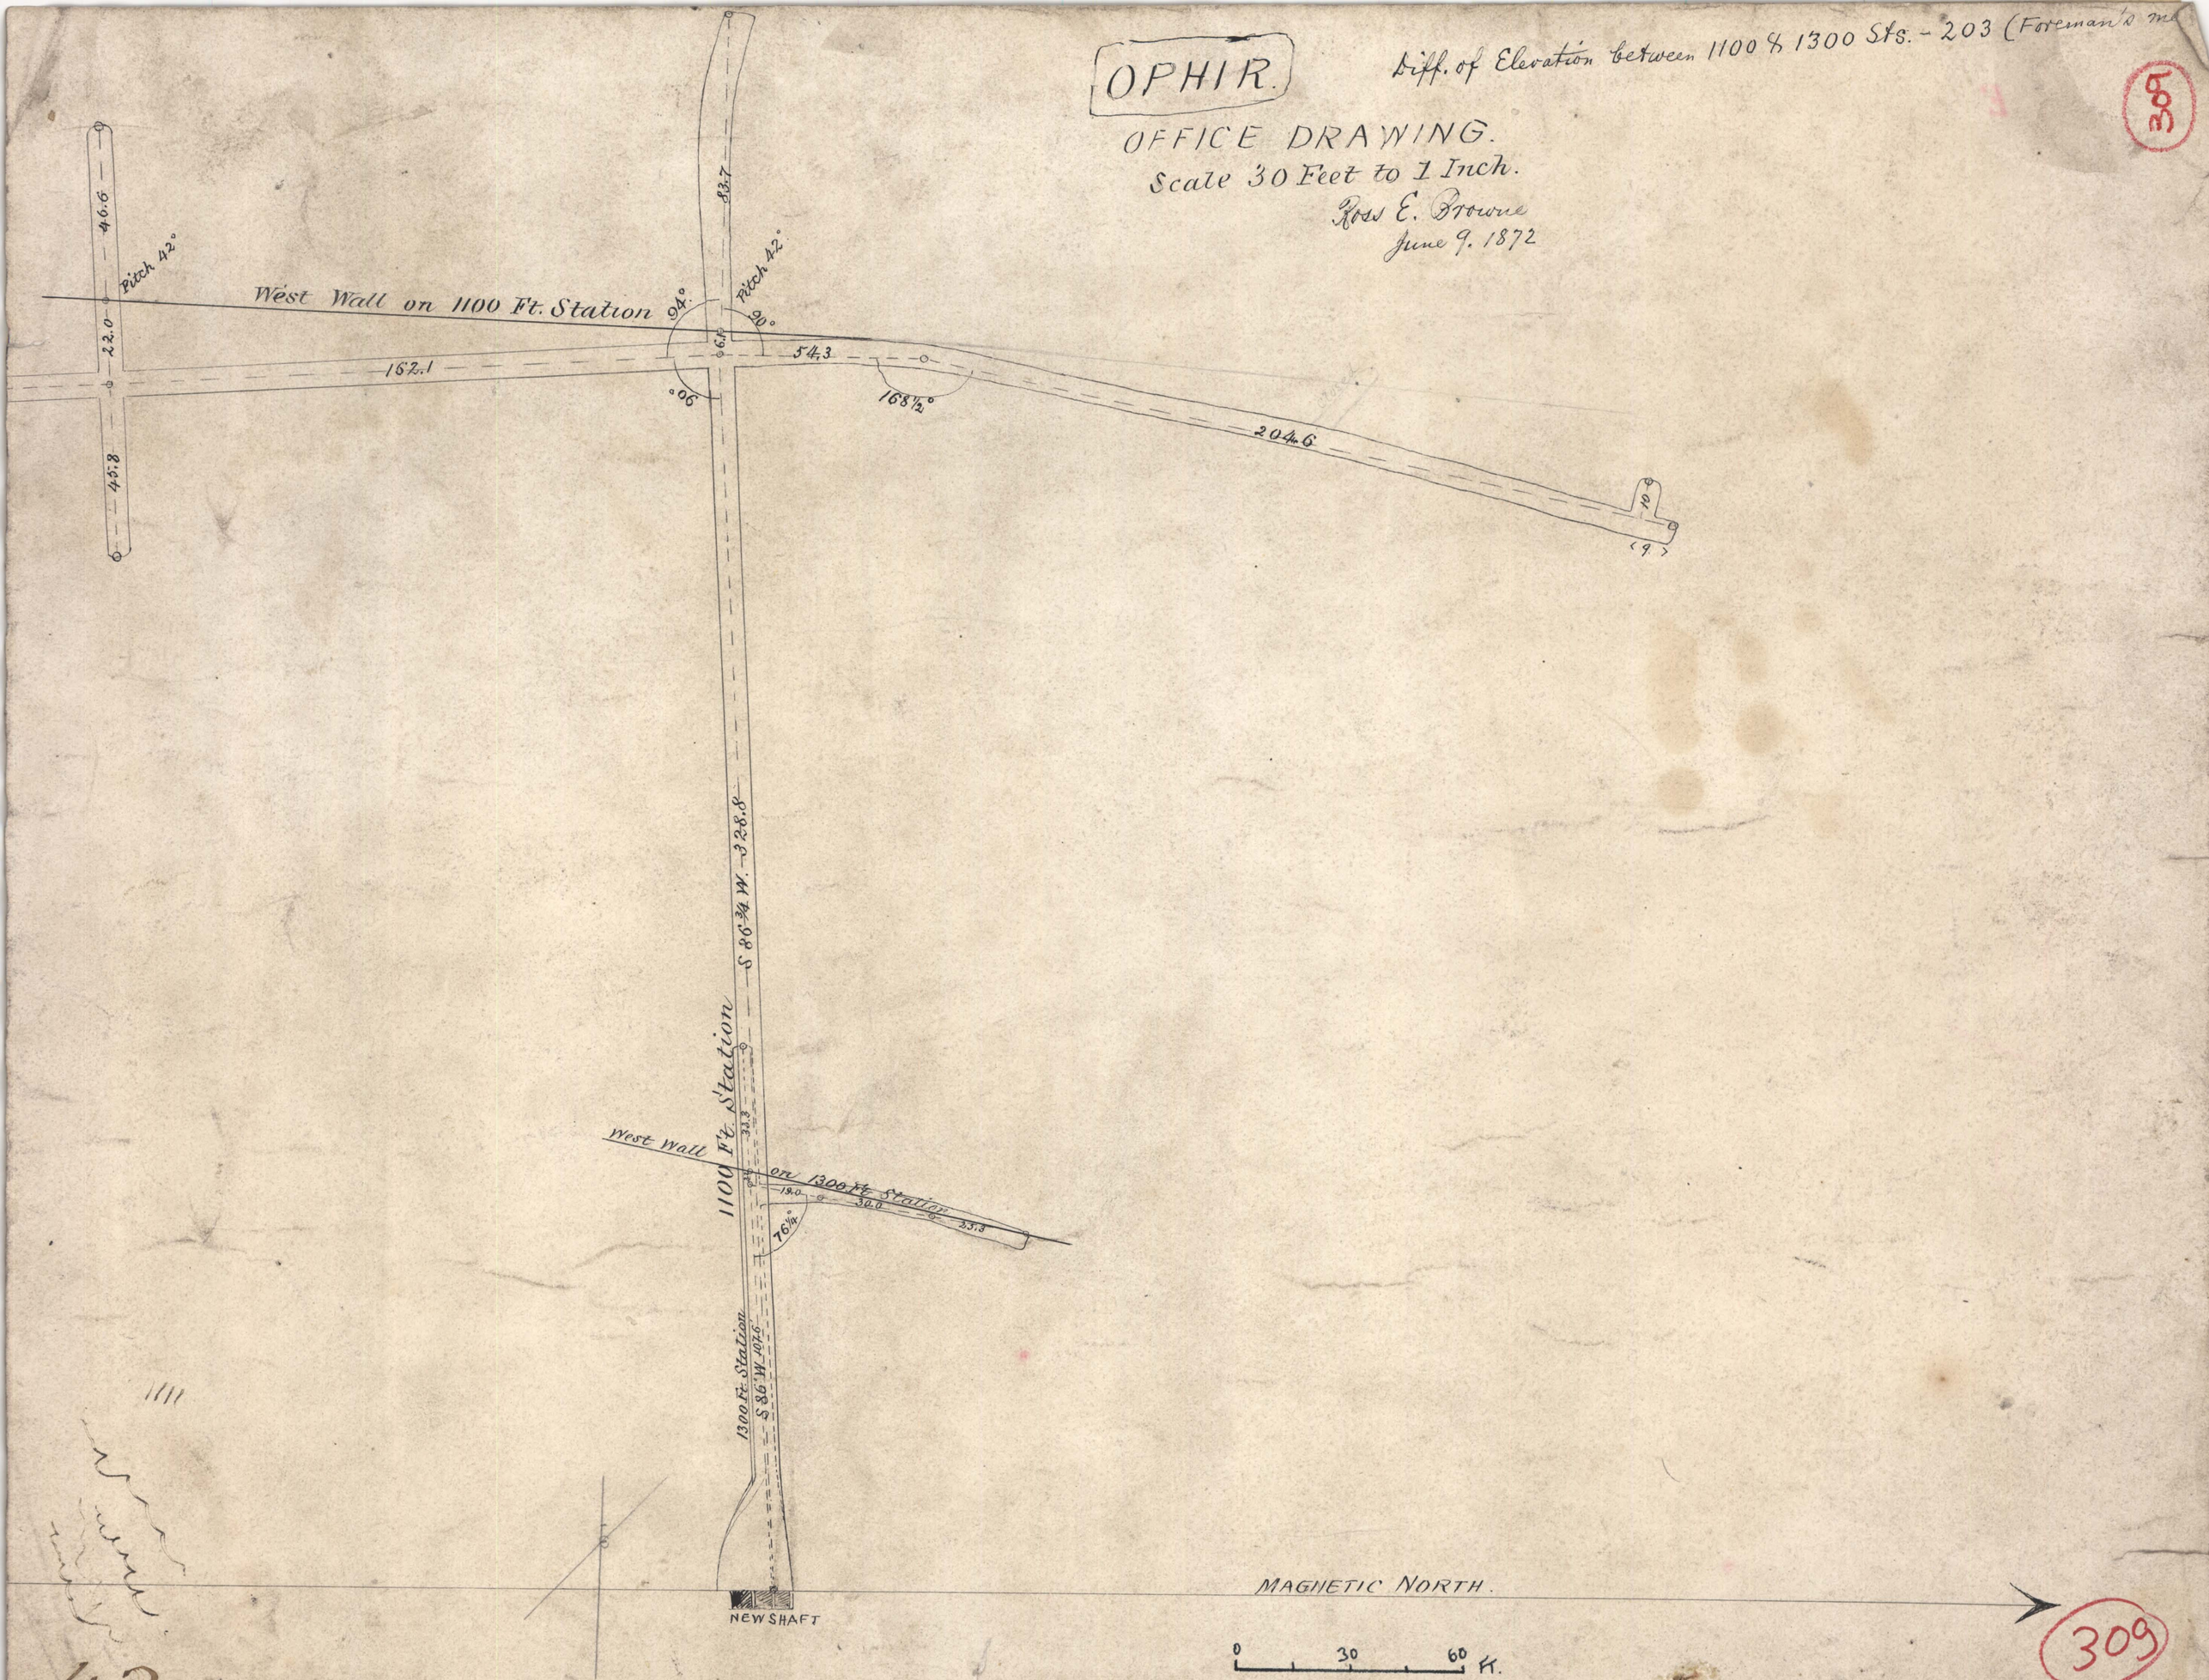

309

43

12000349

OPHIR

032 029 0028