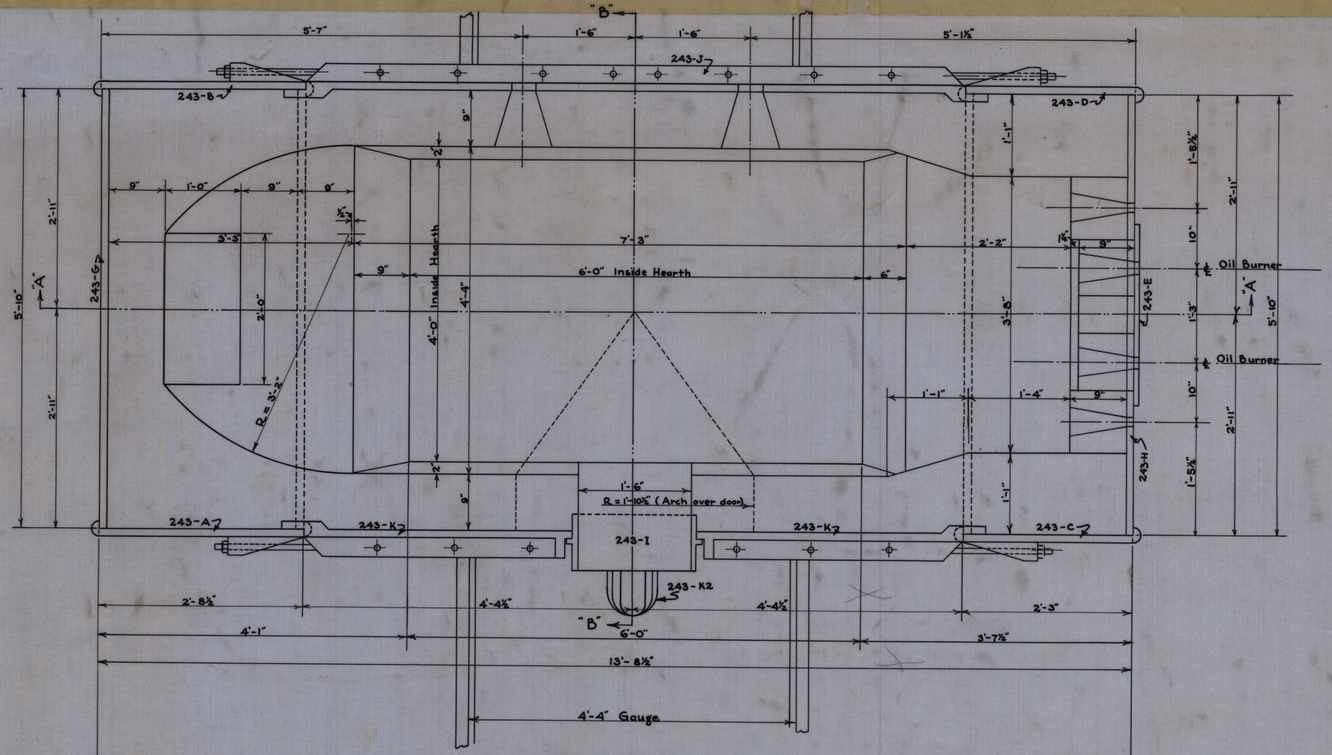

Sectional Plan View

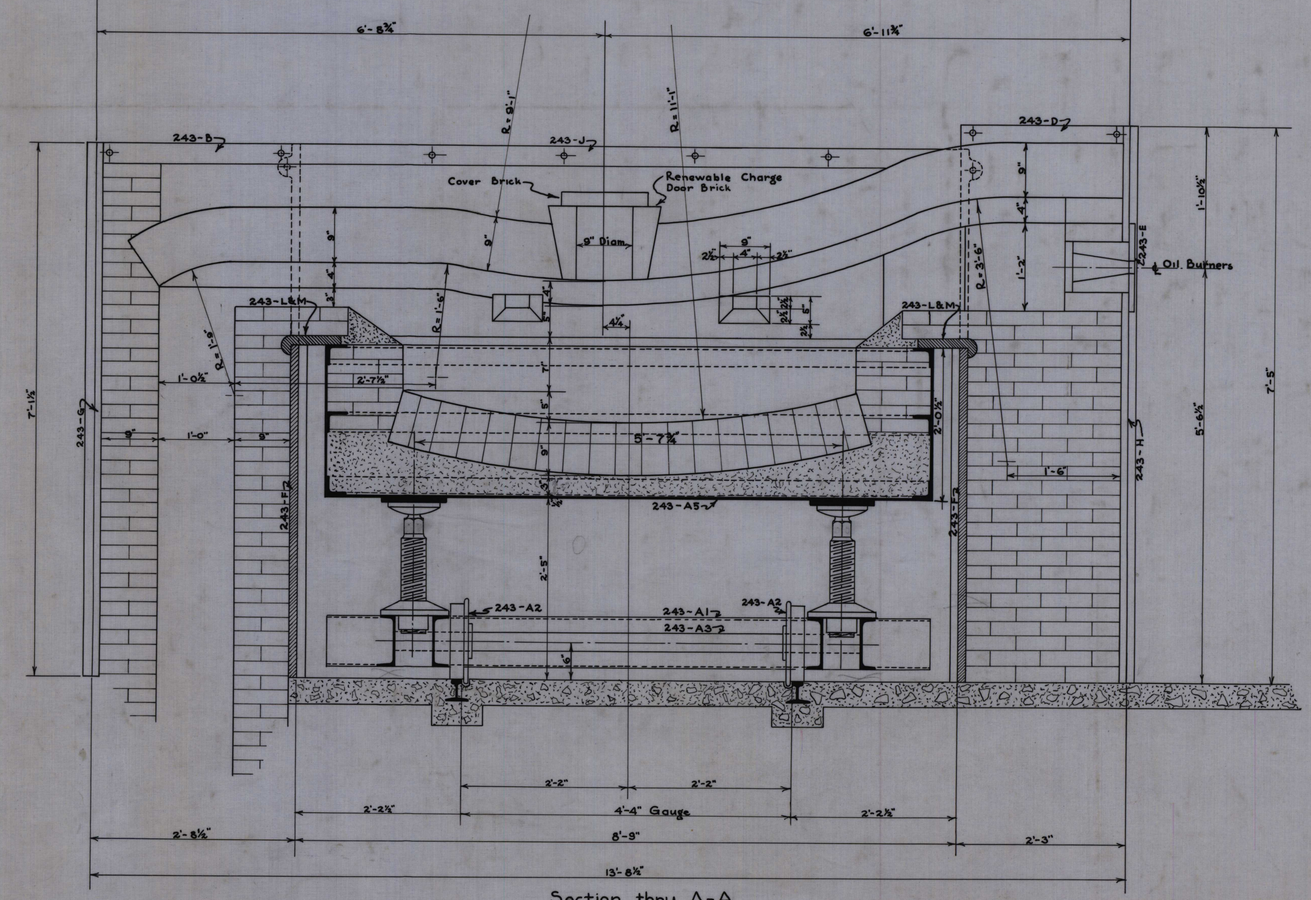

Section thru A-A

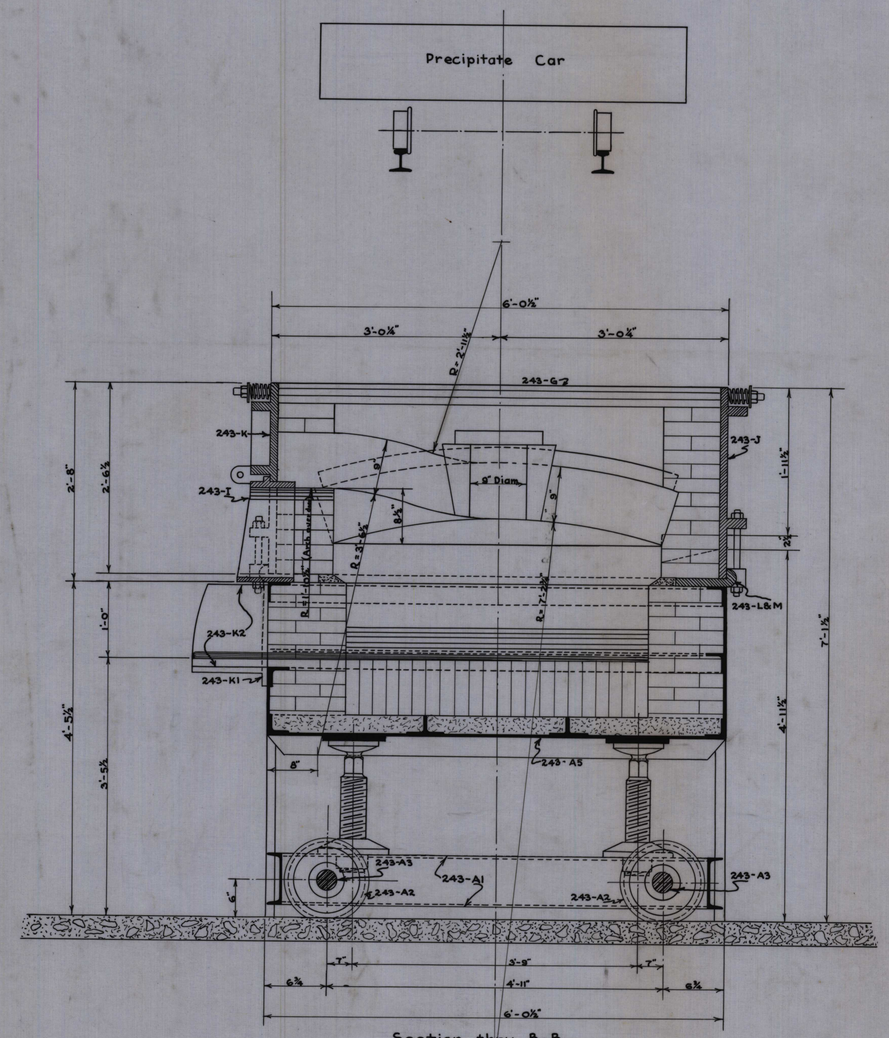

Section thru B-B

NOTE: All casting pattern nos. should be preceded by -"BM"-------

300 TON CYANIDE MILL
CONSOLIDATED VIRGINIA MINING CO.
VIRGINIA CITY, NEVADA

REFINERY REVERBERATORY FURNACE
4' x 6' Hearth
DRAWING No. 6.

Traced from blue-print of The United Comstock Mines Co.

Traced By: A. Werner Jr Date: Sept. 5, 1935	SCALE: 1" = 1'-0"

1200 0419

309