(4-675)

Owned By: Lillian Ray Mining Co.
% J. Warren
725 7th St, Butte, Mont.
Pat #25242 - Oct 29, 1908

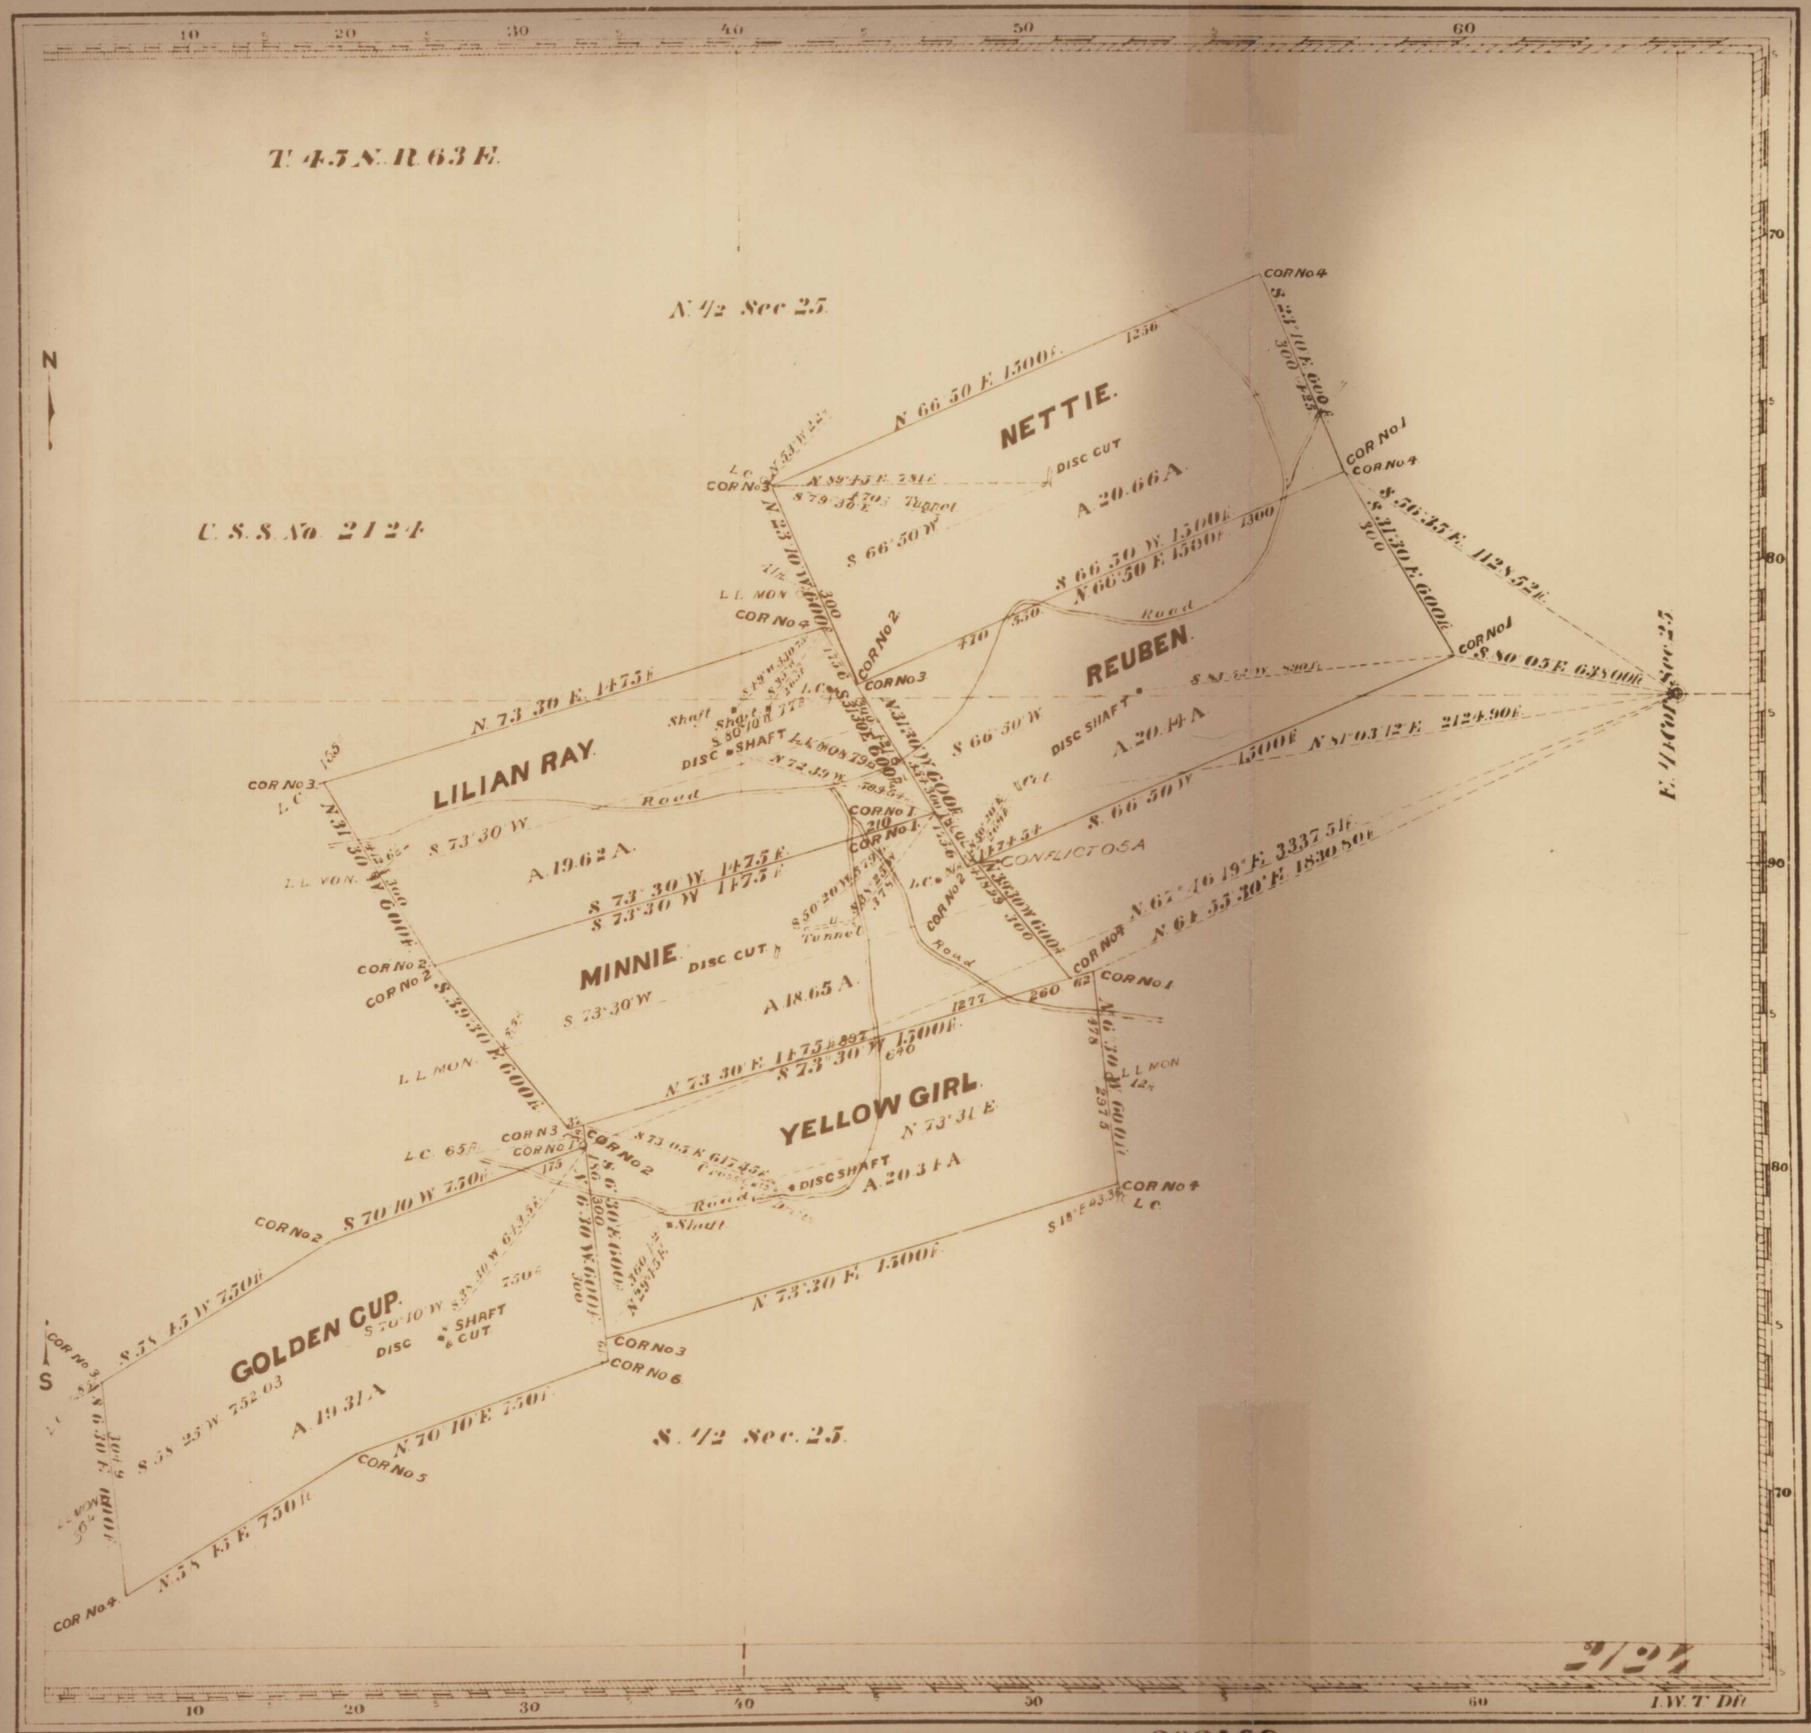

Date of Location, Reuben & Lilian Ray Lodes, April 7th, 1893
(Nettie Lode, June 6th, 1894. Date of Re-location.
Yellow Girl and Golden Cup Lodes, April 5th, 1893
Minnie Lode, April 7th, 1893)
Mineral Survey No. 2124

LOT No.

Carson City Land District.

PLAT

OF THE CLAIM OF

JOHN H. POOLE ET AL.,
KNOWN AS THE
LILIAN RAY GROUP.
CONSISTING OF THE
REUBEN, NETTIE, LILIAN RAY, MINNIE, YELLOW GIRL AND GOLDEN CUP LODES.
IN SALMON RIVER MINING DISTRICT.
ELKO COUNTY. NEVADA
Containing an Area of 119.02 Acres.
Scale of 400 feet to the inch.
Variation 17° 50' E.
SURVEYED June 24-27th, 1903 BY

Joseph H. Drips, U.S. Deputy Mineral Surveyor.

The Original Field Notes of the Survey of the Mining Claim of
John H. Poole et al.,
known as the
Lilian Ray Group,

from which this plat has been made under my direction, have been examined and approved, and are on file in this Office; and I hereby certify that they furnish such an accurate description of said Mining Claim as will, if incorporated into a patent, serve fully to identify the premises, and that such reference is made therein to natural objects or permanent monuments as will perpetuate and fix the locus thereof.

I further certify that Five Hundred Dollars worth of labor has been expended or improvements made upon said Mining Claim by claimants or their grantors, and that said improvements consist of **five shafts $695, three cuts $440, one tunnel $240, tunnel and cross-cut $1085, shaft, drift and cross-cuts $6000, cut and shaft $400,** that the location of said improvements is correctly shown upon this plat, and that no portion of said labor or improvements has been included in the estimate of expenditures upon any other claim.

And I further certify that this is a correct plat of said Mining Claim made in conformity with said original field notes of the survey thereof, and the same is hereby approved.

U.S. Surveyor General's Office,
Reno, Nevada.
October 31st, 1903

U.S. Surveyor General for
Nevada.

202168

1210 0117

Item M28 (48)