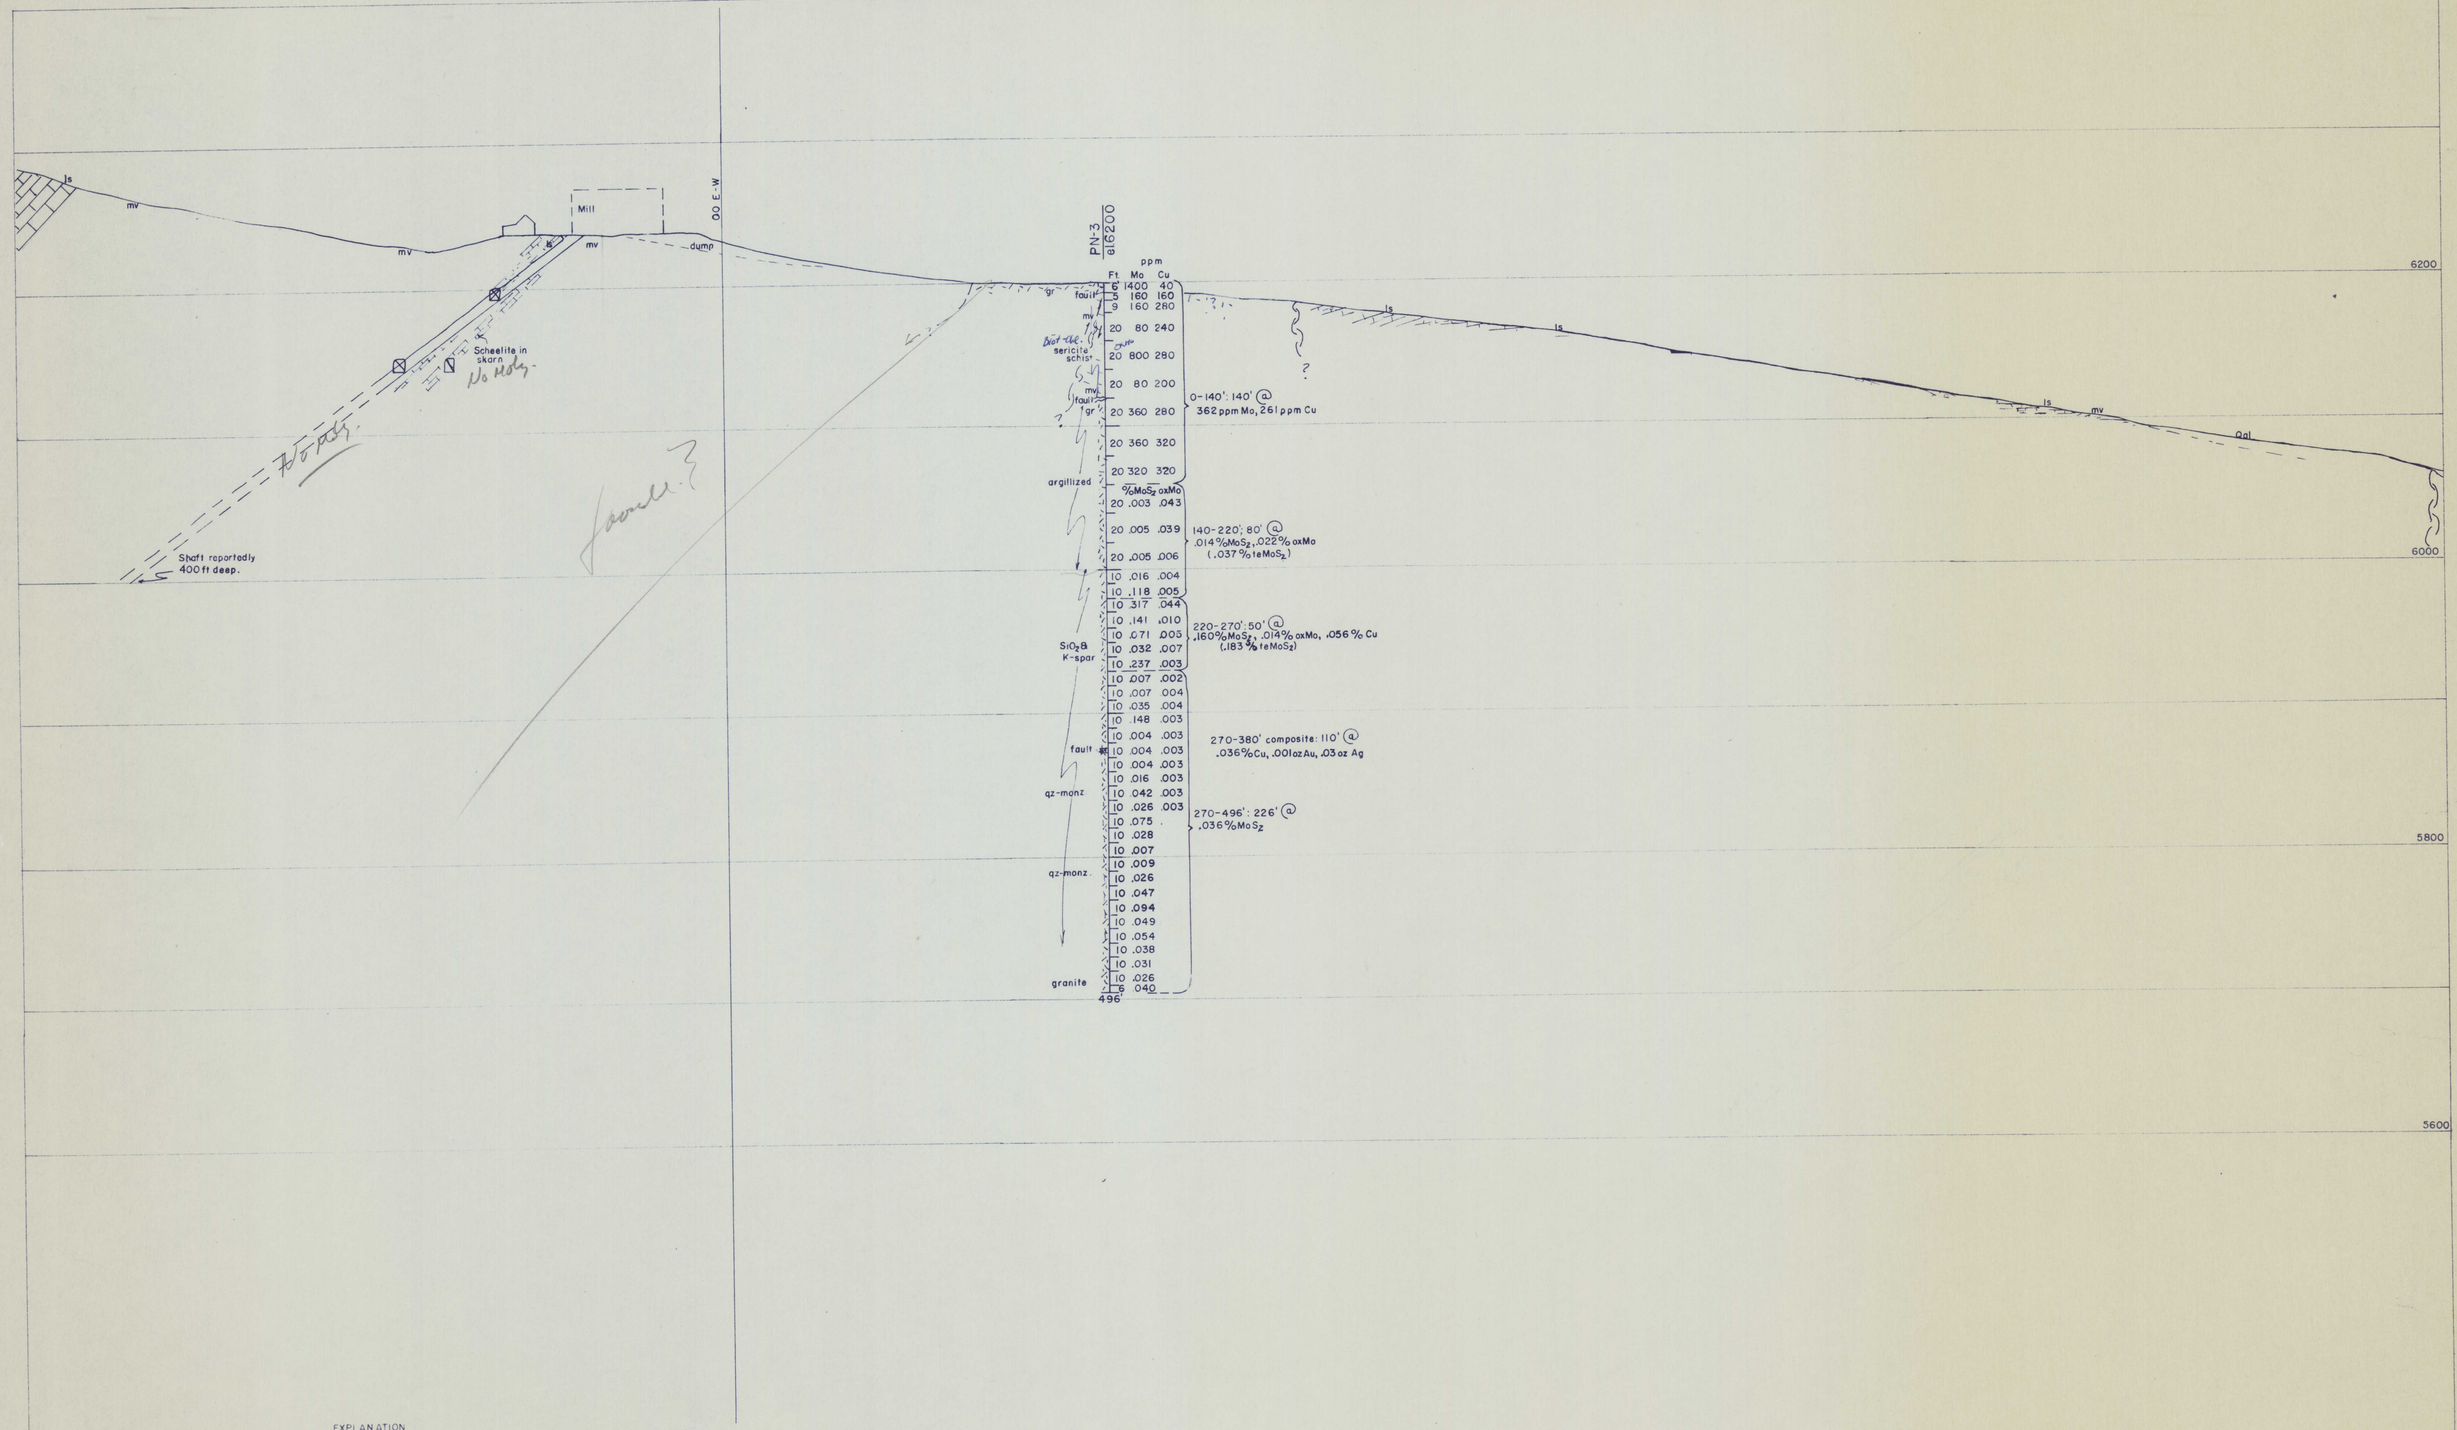

AMAX Pine Nut Project

SECTION 19-20N: N70 E looking N.W.
(Data projected to 20N)

Scale 1 in. = 50 ft.
July, 1966

1930 0048

SEC. 19-20 N. m29

36 Item 1