(4-675)

If #44637 - Mar 27 1907

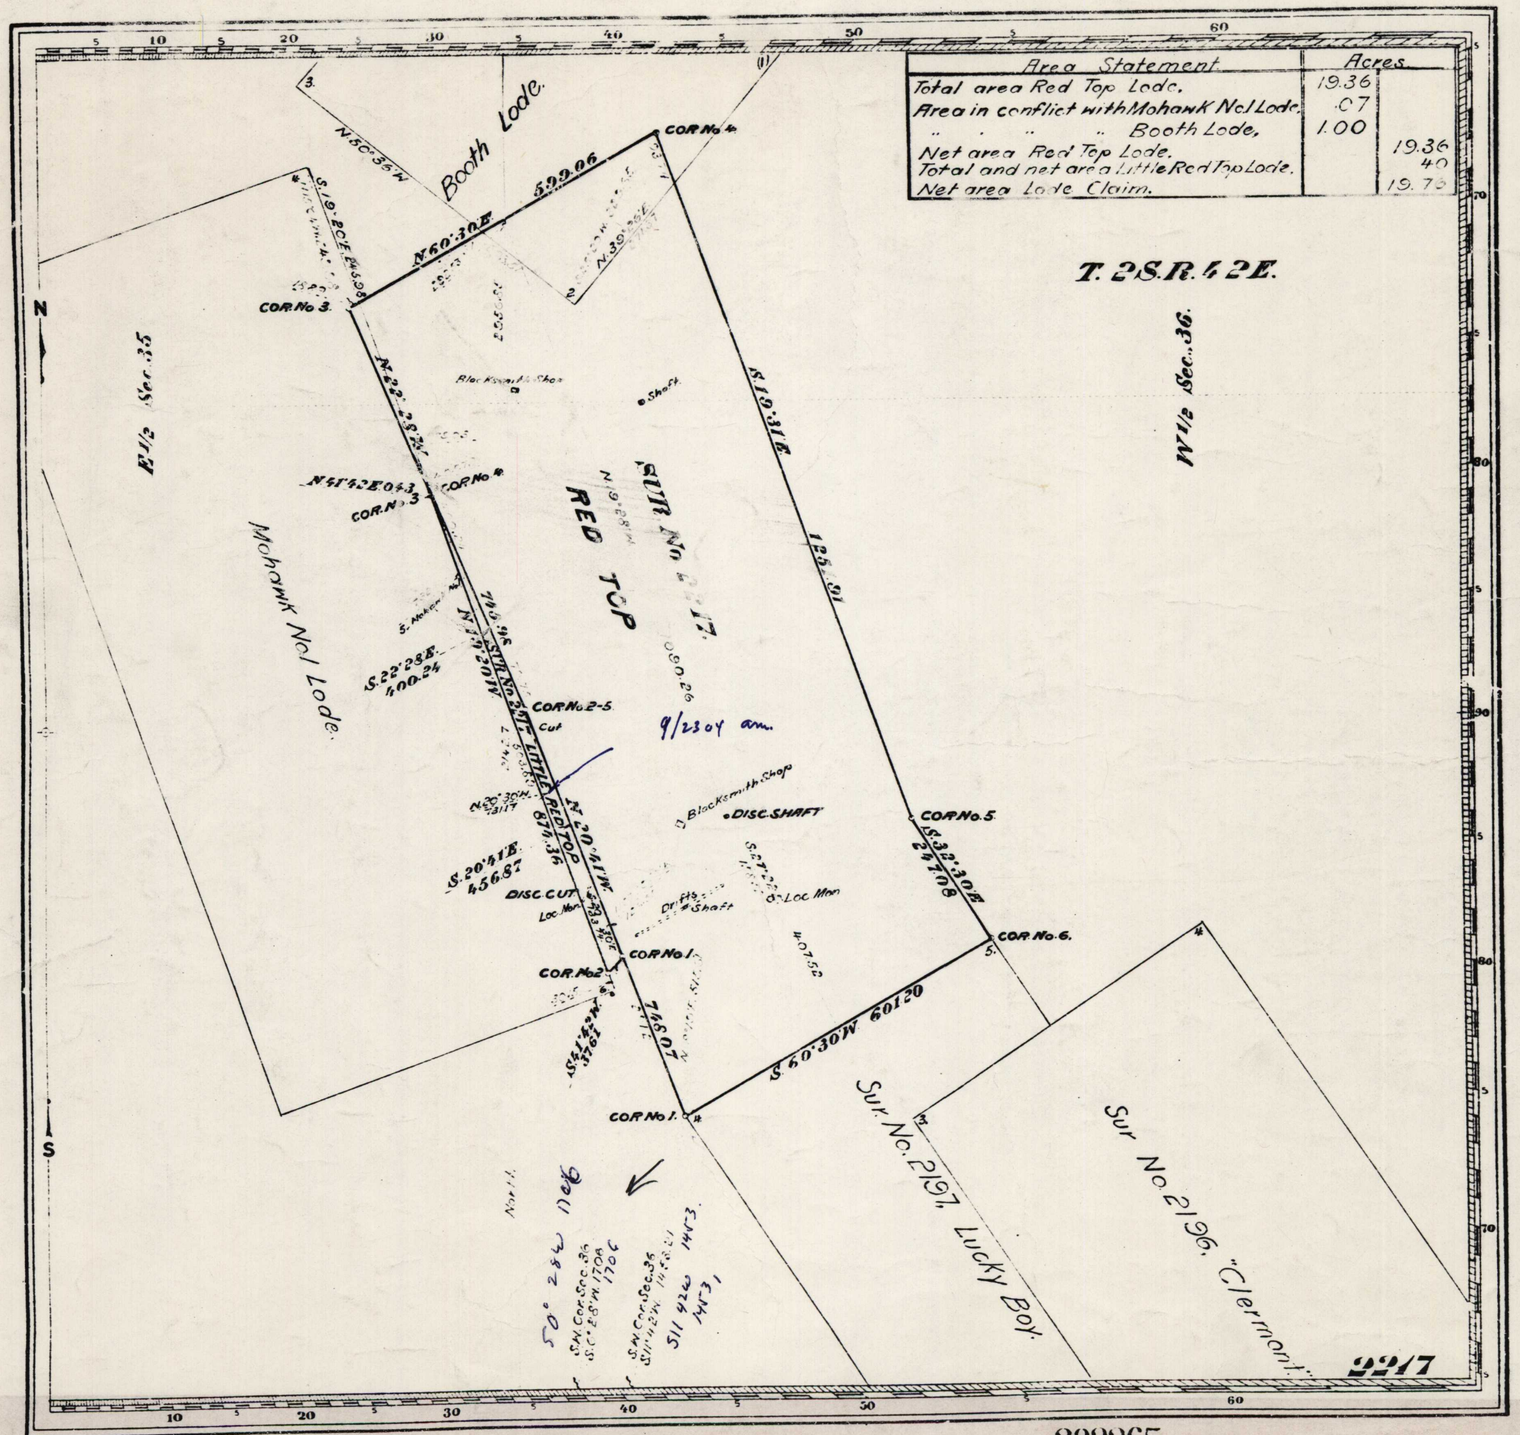

Area Statement	Acres	
Total area Red Top Lode.	19.36	
Area in conflict with Mohawk No 1 Lode.	.07	
" " " " Booth Lode,	1.00	
Net area Red Top Lode.		19.36
Total and net area Little Red Top Lode.		.40
Net area Lode Claim.		19.76

Date of amended Location. Red Top Sept 23, 1904.
" " " " Little Red Top Sept 29, 1904

Mineral Survey No. **2217.**

Lot No.

Carson City Land District.

PLAT

OF THE CLAIM OF

Red Top Mining Company of Goldfield,

KNOWN AS THE

RED TOP and LITTLE RED TOP LODES,

IN GOLDFIELD MINING DISTRICT,
ESMERALDA COUNTY, NEVADA.
Containing an Area of 19.76 Acres.
Scale of 200 Feet to the inch.
Variation 17° E.
SURVEYED November 15-17 1904 BY

E. Everett. U.S. Deputy Mineral Surveyor,

The Original Field Notes of the Survey of the Mining Claim of Red Top Mining Company of Goldfield, known as the Red Top and Little Red Top Lodes.

, from which this plat has been made under my direction, have been examined and approved, and are on file in this Office; and I hereby certify that they furnish such an accurate description of said Mining Claim as will, if incorporated into a patent, serve fully to identify the premises, and that such reference is made therein to natural objects or permanent monuments as will perpetuate and fix the locus thereof.

I further certify that Five Hundred Dollars worth of labor has been expended or improvements made upon said Mining Claim by claimant or its grantors, and that said improvements consist of a disc. shaft $75.00, shaft and drift $2300.00, shaft $100.00, Disc. Cut $50.00 Cut $120.00, Total $3145.00

that the location of said improvements is correctly shown upon this plat, and that no portion of said labor or improvements has been included in the estimate of expenditures upon any other claim.

And I further certify that this is a correct plat of said Mining Claim made in conformity with said original field notes of the survey thereof, and the same is hereby approved.

U.S. Surveyor Generals Office, Reno, Nevada, March 18, 1905

Matthew Kyle
U.S. Surveyor General for Nevada.

202265

2160 0143

Donated by:
HUGH SHAMBERGER

Item M20

(91)