DISTRICT: Goldfield

DIST_NO: 2160 60000190

TITLE (if not obvious): Plat of the claim of James C. Connor known as the Burnt Hill No. 1 Burnt Hill No. 2, Burn Hill No. 3, Burnt Hill No. 4, Burnt Hill No 5, Black Hills No. 1; Black Hills No. 2, Silver Cup and Silver Hook Lodes in Goldfield Mining District, Esmeralda County, Nevada

COUNTY (if different from written on document): Esmeralda

Date: 1907

MULTI_DIST Y / (N)

Additional Dist_Nos:

Author: Byler, E.A. 2 pgs

QUAD_NAME: Goldfield 7½'

P_M_C_NAME (mine, claim & company names): Burnt Hill Nos. 1-5; Black Hills Nos. 1-2; Silver Cup; Silver Hook; Mineral Survey 2300

COMMODITY (if not obvious): N/A

Keep docs at about 250 pages if no oversized maps attached (for every 1 oversized page (>11x17) with text reduce the amount of pages by ~25)

S.S. DD 1/10/08
D.B mch 12/7/09
scan 12/8/09

Remarks claim map; mineral survey plat; Mineral Survey 2300

QA

(4-675)

Nov. 21, 1907

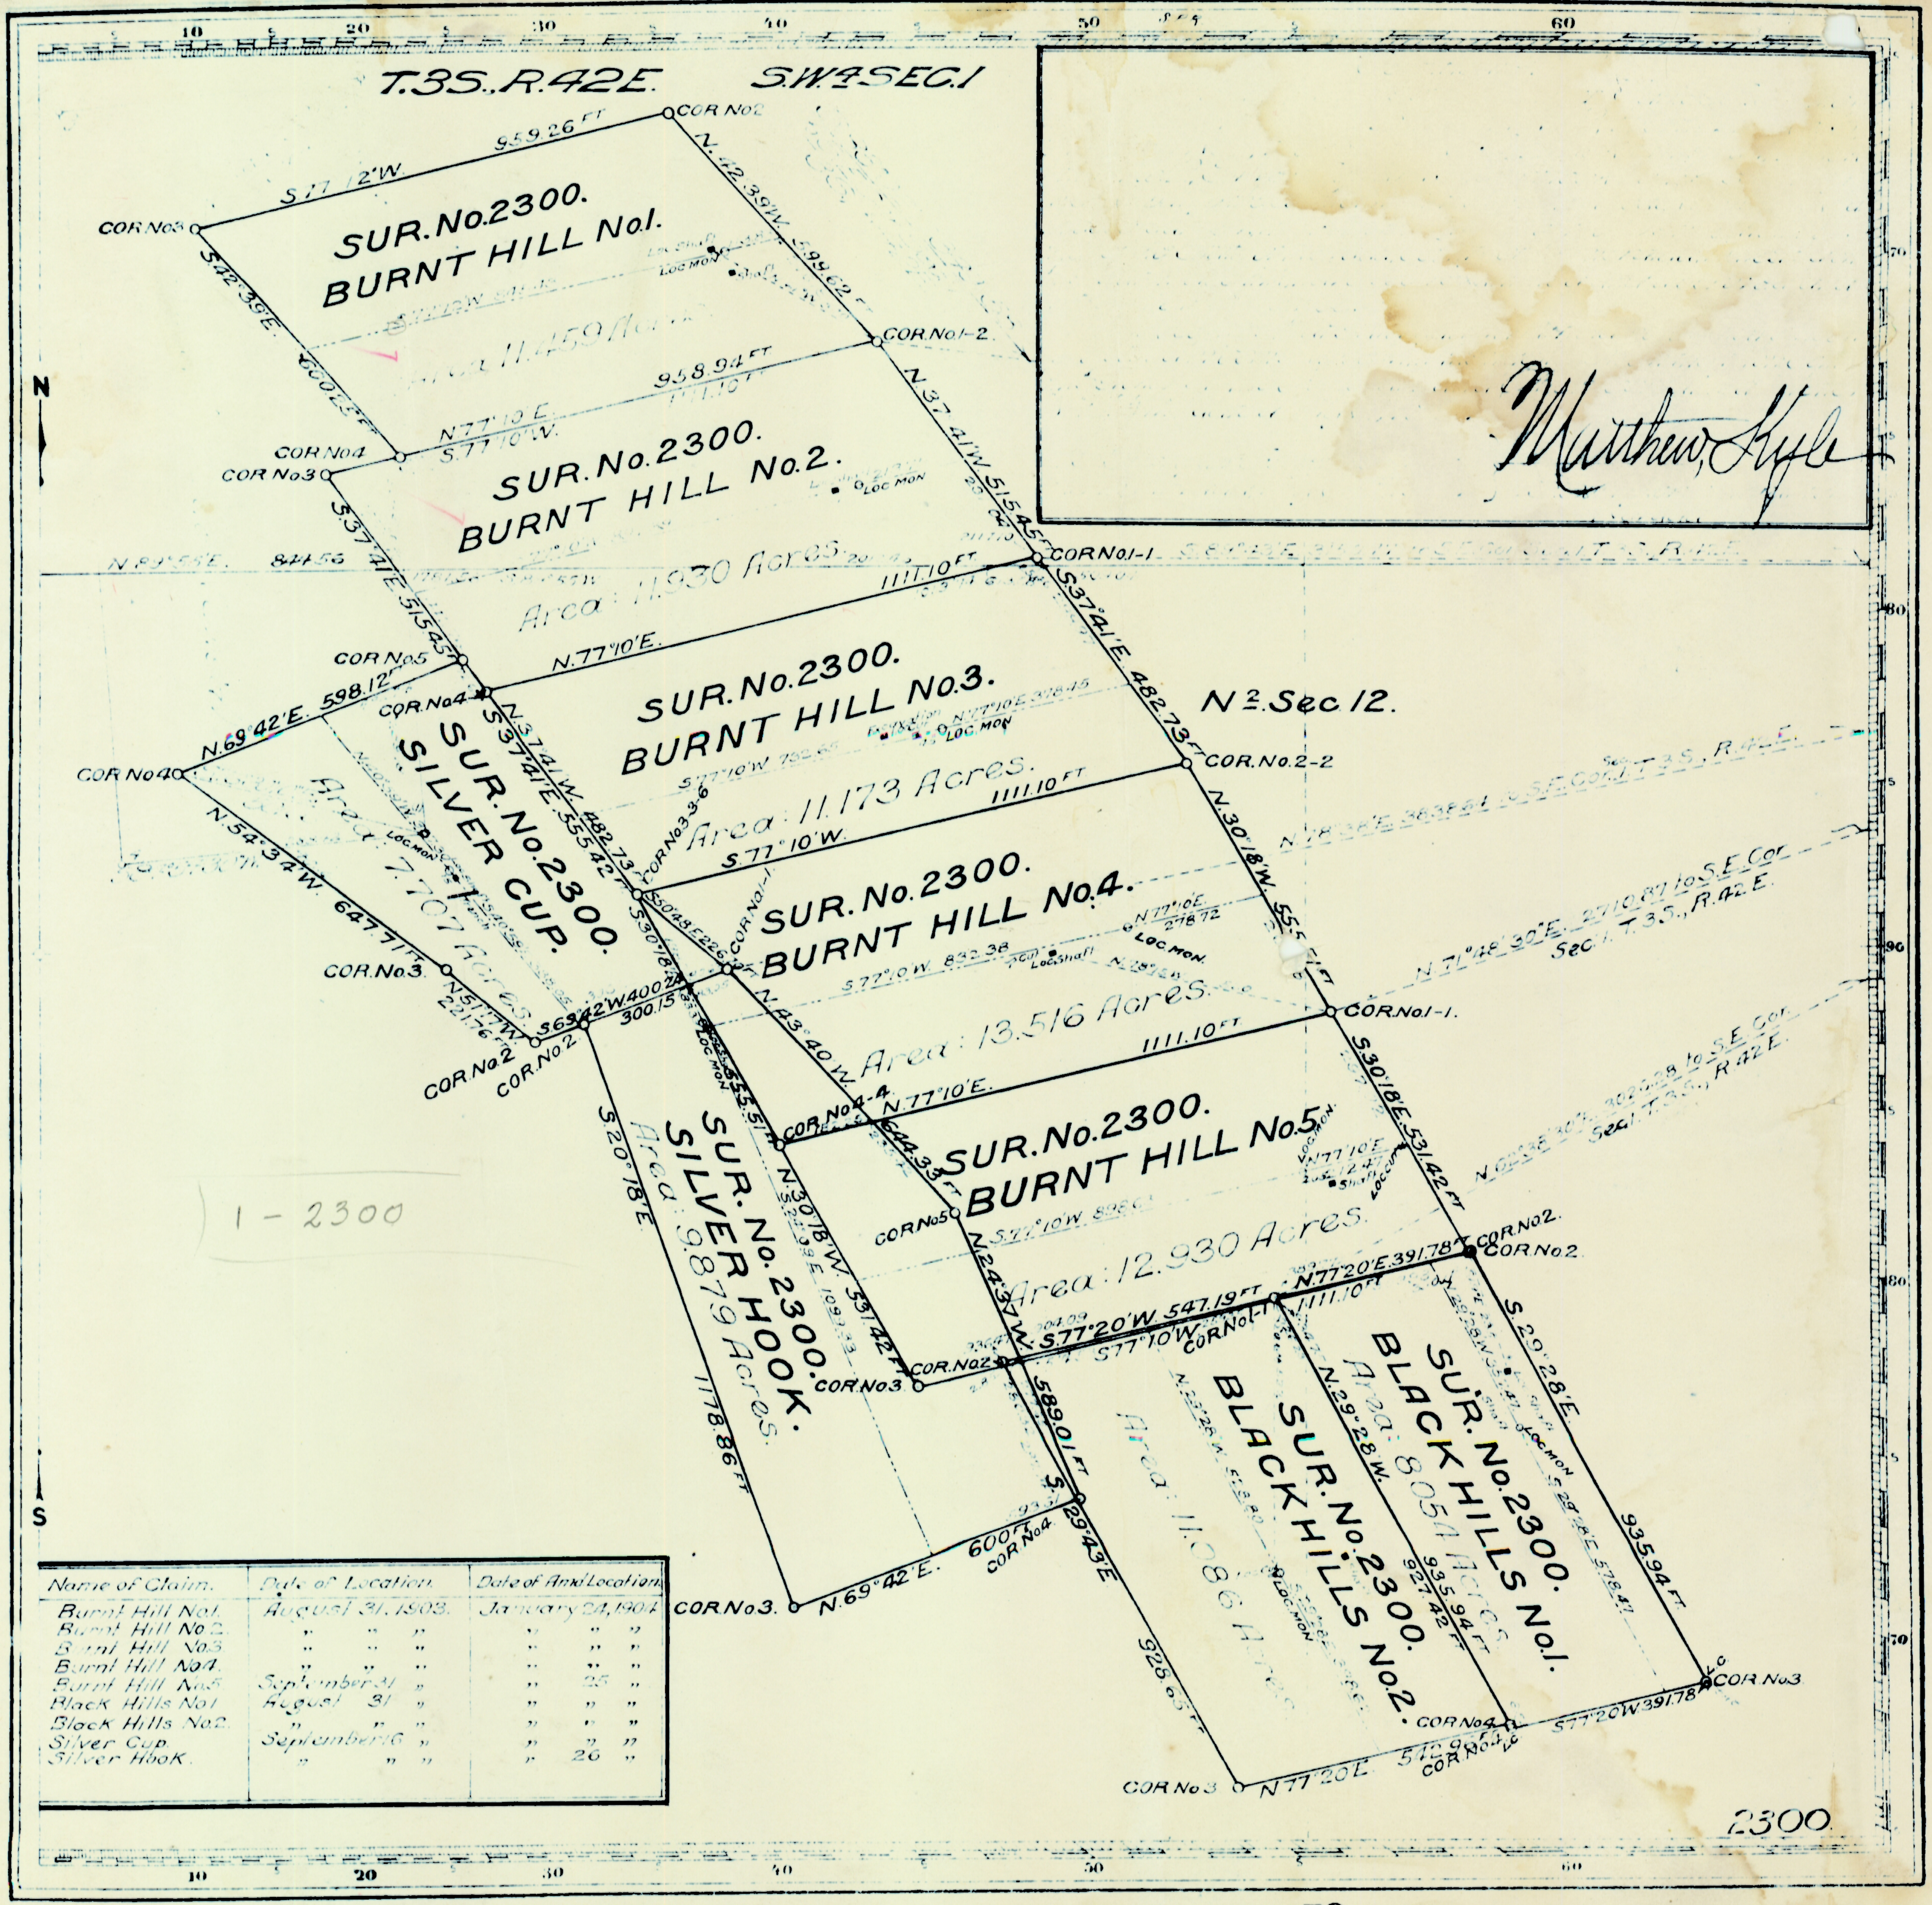

Name of Claim.	Date of Location.	Date of Amd Location.
Burnt Hill No.1.	August 31, 1903.	January 24, 1904.
Burnt Hill No.2.	" " "	" " "
Burnt Hill No.3.	" " "	" " "
Burnt Hill No.4.	" " "	" " "
Burnt Hill No.5.	September 31 "	" 25 "
Black Hills No.1	August 31 "	" " "
Black Hills No.2.	" " "	" " "
Silver Cup.	September 16 "	" " "
Silver Hook.	" " "	" 26 "

~~Claim located~~

Mineral Survey No. **2300.**

LOT No.

Carson City Land District.

PLAT

OF THE CLAIM OF

James C. Connor.

KNOWN AS THE

BURNT HILL No.1. BURNT HILL No.2. BURNT HILL No.3. BURNT HILL No.4. BURNT HILL No.5. BLACK HILLS No.1. BLACK HILLS No.2. SILVER CUP. & SILVER HOOK LODES.

IN Goldfield MINING DISTRICT.

Esmeralda COUNTY. Nevada.

Containing an Area of 97.734 Acres.

Scale of 300 feet to the inch.

Variation 17° East

SURVEYED July 25 - August 5. 1905. BY

E. A. Byler. U.S. Deputy Mineral Surveyor,

The Original Field Notes of the Survey of the Mining Claim of James C. Connor. known as the "Burnt Hill No.1," "Burnt Hill No.2," "Burnt Hill No.3," "Burnt Hill No.4," "Burnt Hill No.5," "Black Hills No.1," "Black Hills No.2," "Silver Cup" and "Silver Hook" Lodes. from which this plat has been made under my direction, have been examined and approved, and are on file in this Office; and I hereby certify that they furnish such an accurate description of said Mining Claim as will, if incorporated into a patent, serve fully to identify the premises, and that such reference is made therein to natural objects or permanent monuments as will perpetuate and fix the locus thereof.

~~I further certify that Five Hundred Dollars worth of Labor has~~ been expended or improvements made upon said Mining Claim by claimant ______ or ______ grantors, and that said improvements consist of ______

that the location of said improvements is correctly shown upon this plat, and that no portion of said labor or improvements has been included in the estimate of expendi~~tures upon any other claim.~~

And I further certify that this is a correct plat of said Mining Claim made in conformity with said original field notes of the survey thereof, and the same is hereby approved.

U.S. Surveyor General's Office. Matthew Kyle

Reno, Nevada U.S. Surveyor General for

September 30., 1905 Nevada

202359

2160 6000 0190