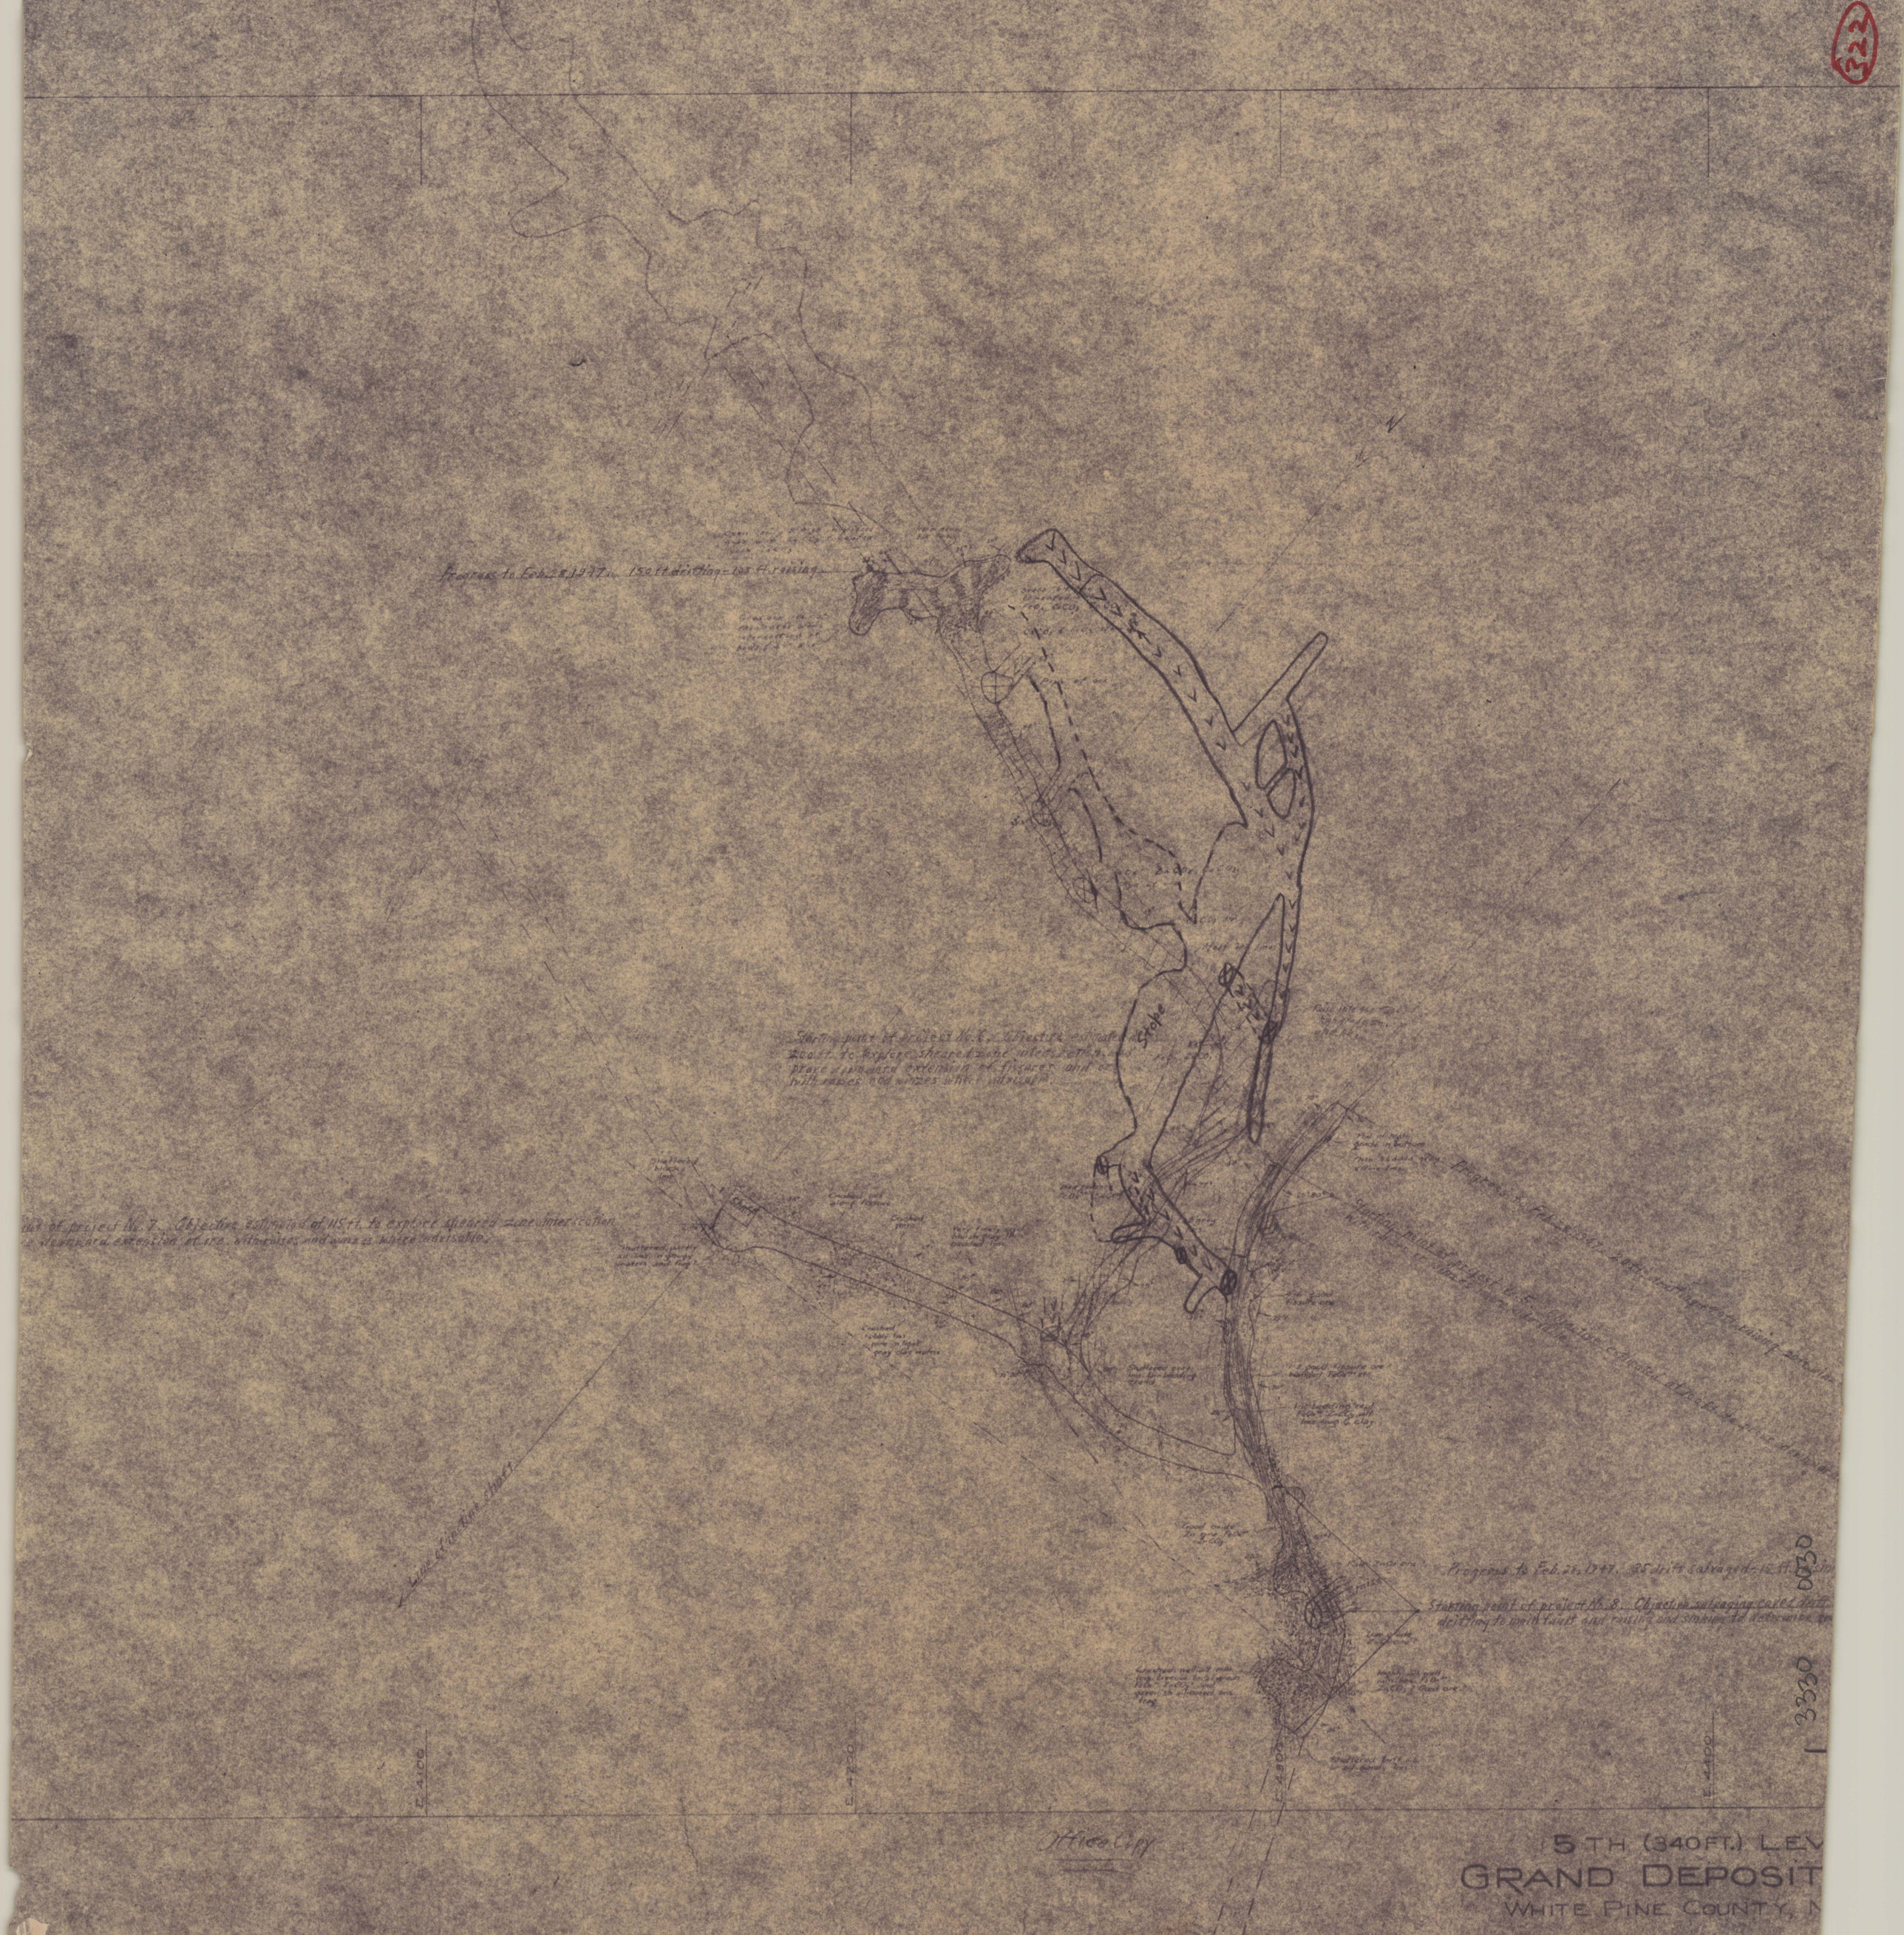
Progress to Feb. 28, 1947. 150 ft drifting - 105 ft raising
Stope
Starting point of project No. 6. Objective estimated at 200 ft. to explore sheared zone intersection, and prove downward extension of fissures and ore with raises and winzes where advisable.
Progress to Feb. 28, 1947. 20 ft drifting - 20 ft raising
Starting point of project No. 7. Objective estimated at 115 ft. to explore sheared zone intersection
Line of intersection shaft
Progress to Feb. 28, 1947. 35 drift salvaged - 15 ft. raising
Starting point of project No. 8. Objective salvaging caved drift
drifting to main fault and raising and sinking to determine
E 4100
E 4200
E 4300
E 4400
Office Copy
5 TH (340 FT.) LEV
GRAND DEPOSIT
WHITE PINE COUNTY, N