(4-675)

Patented July 28, 1911
219214
Serial 04[illegible]

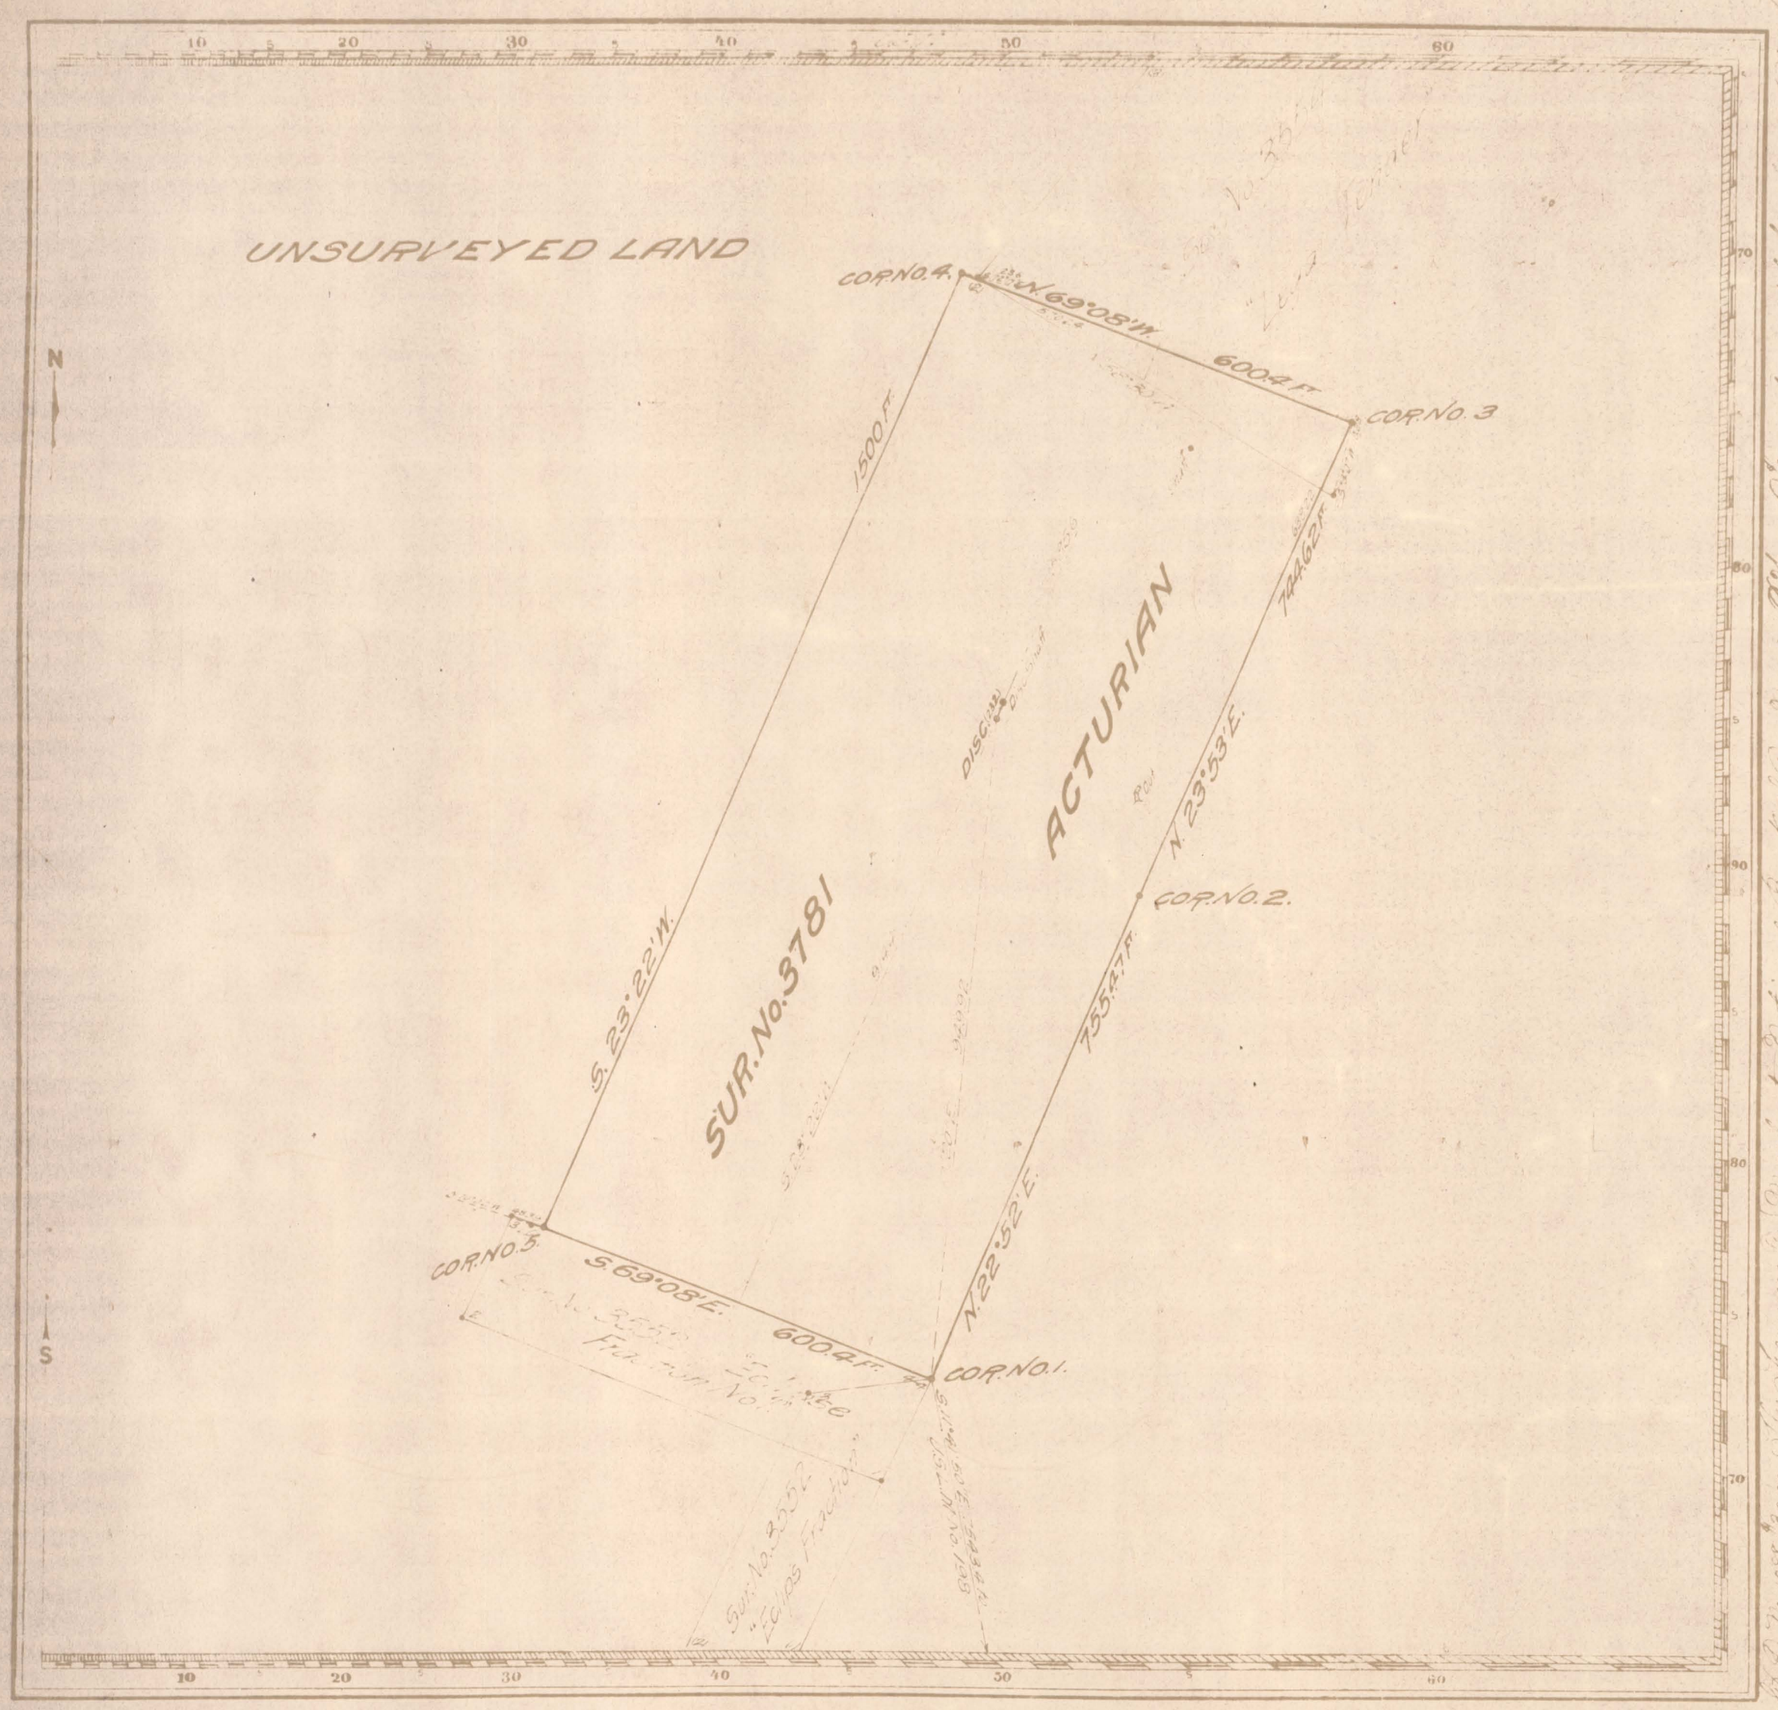

Claim Located [illegible] 190[illegible]

Mineral Survey No. 3781

~~Lot No.~~

[illegible] Land District

PLAT

OF THE CLAIM OF

[illegible]

KNOWN AS THE

ACTURIAN LODE

IN [illegible] MINING DISTRICT

[illegible] COUNTY [illegible]

Containing an Area of _____ Acres

Scale of [illegible] Feet to the inch

Variation [illegible]

SURVEYED [illegible], 190[illegible] BY

[illegible] U.S. Mineral Surveyor.

The Original Field Notes of the Survey of the Mining Claim of [illegible]

known as the [illegible]

from which this plat has been made under my direction have been examined and approved, and are on file in this Office and I hereby certify that they furnish such an accurate description of said Mining Claim as will, if incorporated into a patent, serve fully to identify the premises, and that such reference is made therein to natural objects or permanent monuments as will perpetuate and fix the locus thereof.

I further certify that Five Hundred Dollars worth of labor has been expended or improvements made upon said Mining Claim by claimant _____ or [illegible] grantors, and that said improvements consist of [illegible]

that the location of said improvements is correctly shown upon this plat, and that no portion of said labor or improvements has been included in the estimate of expenditures upon any other claim.

And I further certify that this is a correct plat of said Mining Claim made in conformity with said original field notes of the survey thereof, and the same is hereby approved.

U.S. Surveyor General's Office.

[illegible] Nevada

December 4, 190[illegible]

[illegible]

U.S. Surveyor General for [illegible]

[illegible] Nevada

3781

203822

4280 0071

298