(4-675)

SER[illegible] CC 014435

PATENT # 936719 [illegible] 4/18/24

AMOUNT DEPOSITED	$90.00
OFFICE WORK AND STATIONERY	48.88
REFUND	$41.12

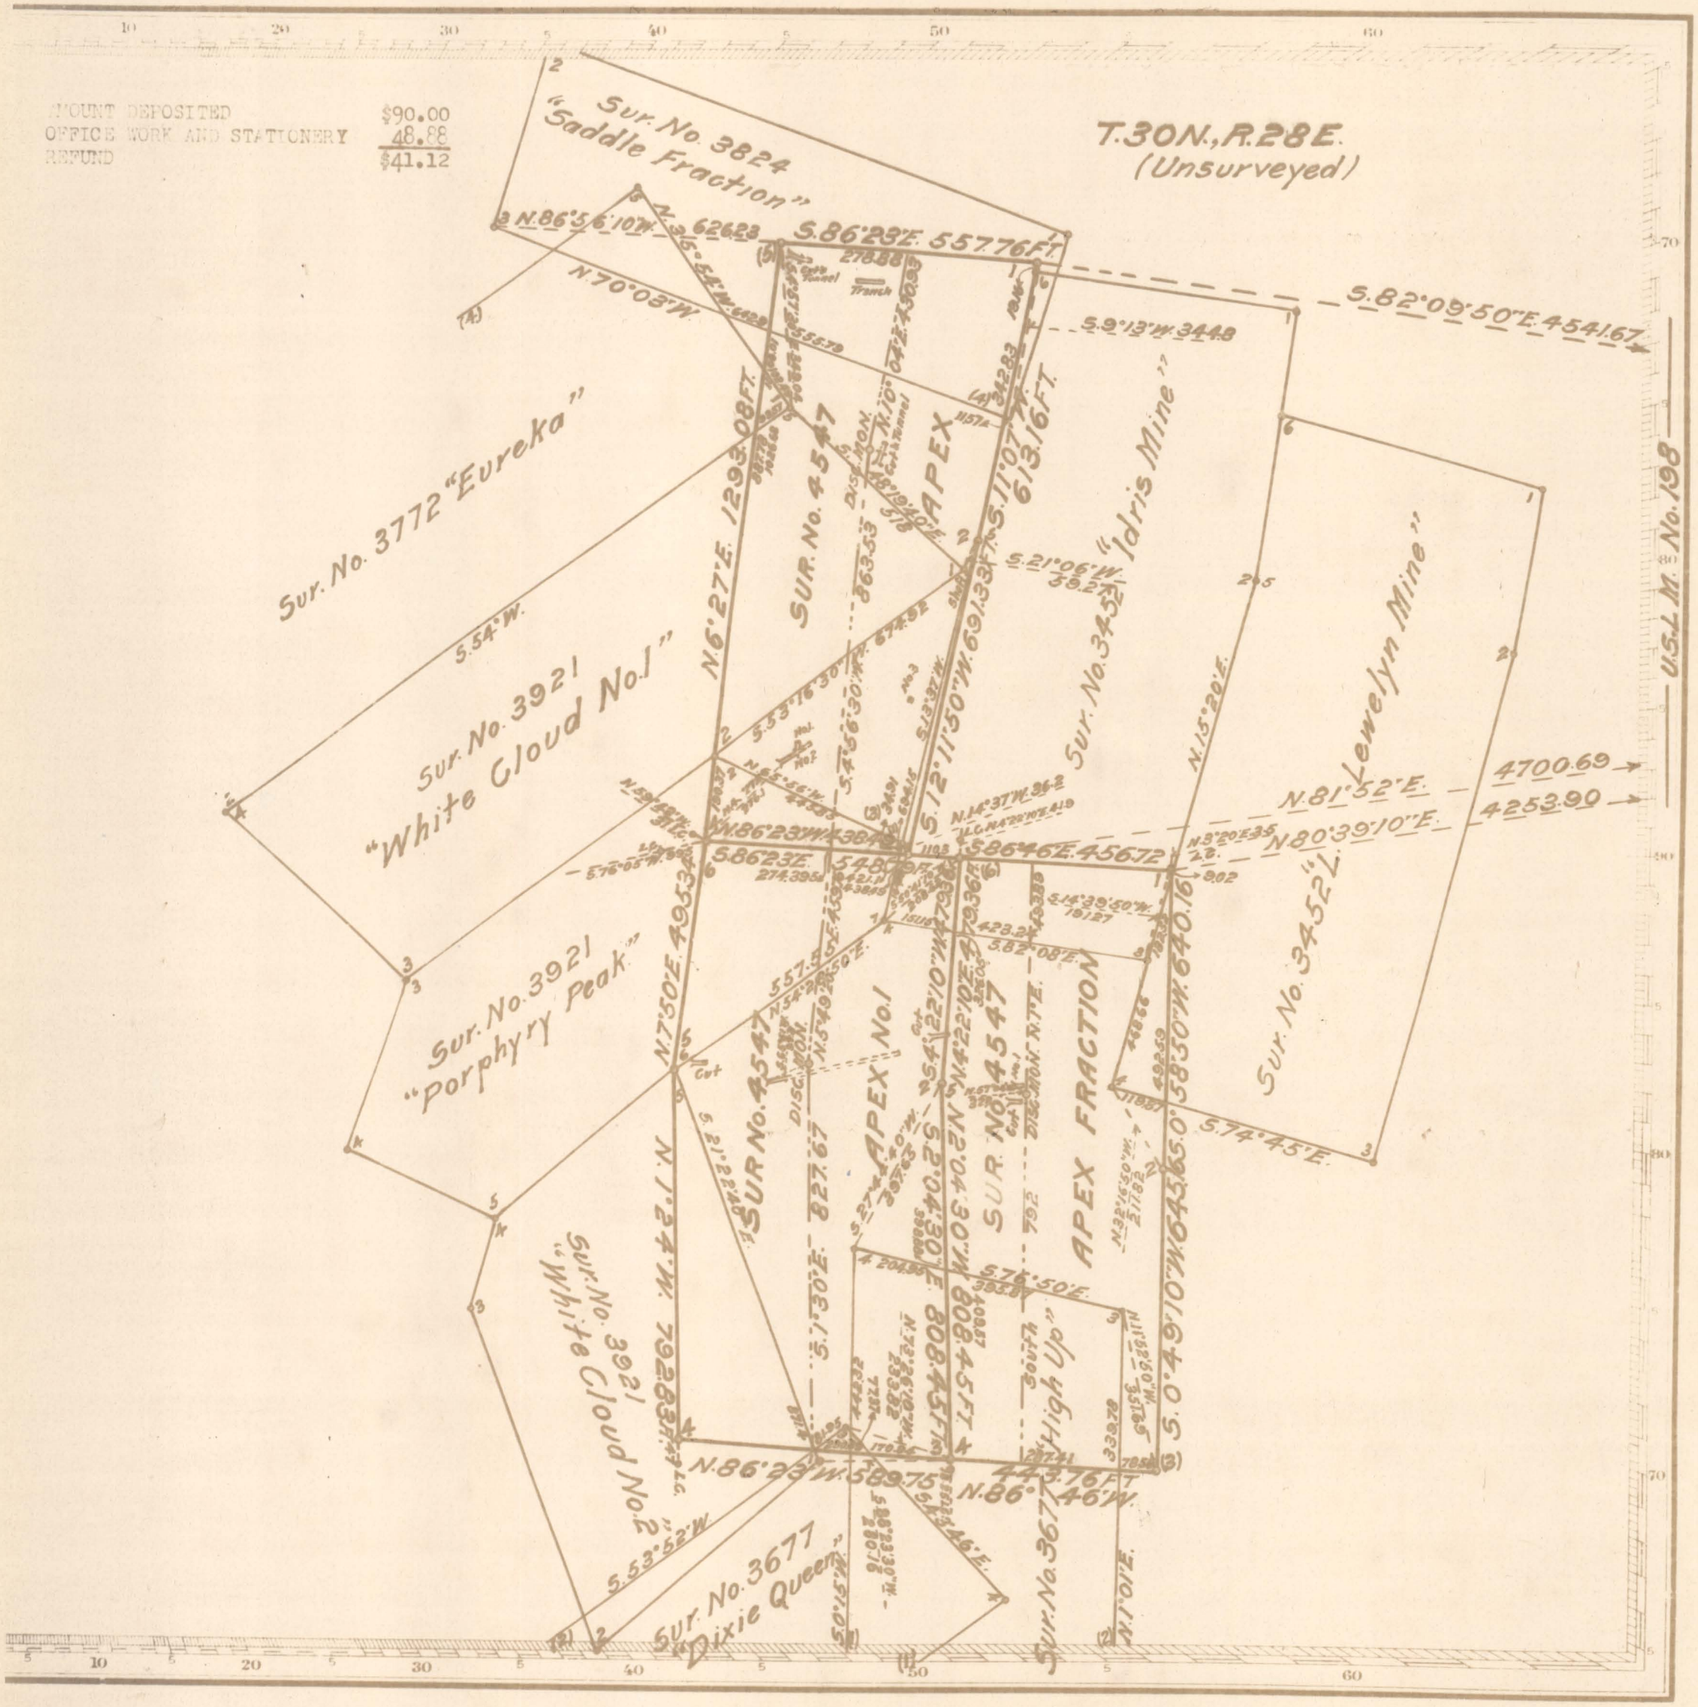

ARS.

Claims Located APRIL 2, 1921

Mineral Survey No. 4547

~~Lot No.~~

CARSON CITY Land District.

PLAT

OF THE CLAIM OF
P.A.HENEY AND J.G.O'DONNELL

KNOWN AS THE
APEX, APEX NO. 1 AND APEX FRACTION LODES

IN SEVEN TROUGHS MINING DISTRICT,
PERSHING COUNTY, NEVADA
Containing an Area of ——— Acres.
Scale of 300 Feet to the inch.
Variation 18°45' EAST
SURVEYED AUGUST 23-29 1922 BY
JOHN A. RUNNER U.S. ~~Deputy~~ Mineral Surveyor;

The Original Field Notes of the Survey of the Mining Claim of
P.A.HENEY AND J.G.O'DONNELL
known as the "APEX","APEX NO.1" AND "APEX FRACTION" LODES

from which this plat has been made under my direction, have been examined and approved, and are on file in this Office, and I hereby certify that they furnish such an accurate description of said Mining Claim as will, if incorporated into a patent, serve fully to identify the premises, and that such reference is made therein to natural objects or permanent monuments as will perpetuate and fix the locus thereof.

I further certify that Five Hundred Dollars worth of labor has been expended or improvements made upon or for each location of said Mining Claim by claimants or THEIR grantors and that said improvements consist of 2 CUTS: 1 CUT AND TUNNEL: LAST 40 FEET OF A SHAFT AND LAST 170 FEET OF TUNNEL; TOTAL VALUE $2821.00

that the location of said improvements is correctly shown upon this plat, and that no portion of said labor or improvements has been included in the estimate of expenditures upon any other claim.

And I further certify that this is a correct plat of said Mining Claim made in conformity with said original field notes of the survey thereof, and the same is hereby approved.

U.S. Surveyor General's Office,
RENO, NEVADA
JANUARY 30, 1923

U.S. Surveyor General for
NEVADA

204645

4547

4280 0090

298