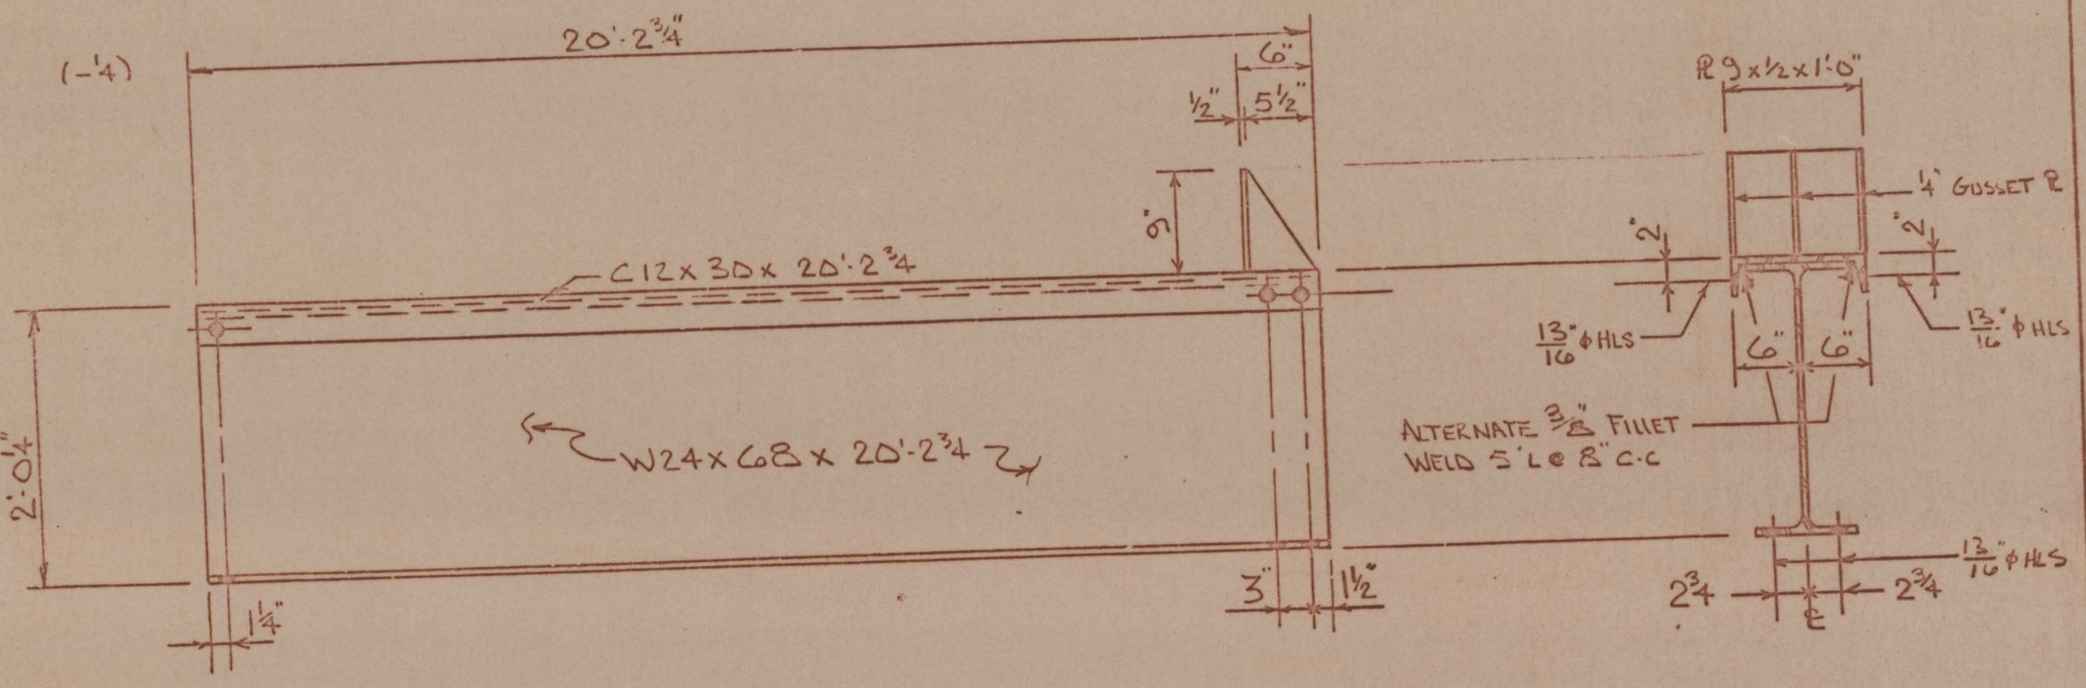

CRANE GIRDER MK# 32CB-1.
(4-REQ'D)

1998#

V-1156-93-12

DWN. RT	DATE
CKD.	DATE
APPV.	DATE

AMERICAN BUILDINGS COMPANY EUFAULA ALABAMA

JOB# 31-1506-A

REV. NO.	
ISSUE DATE	
SHEET NO.	32

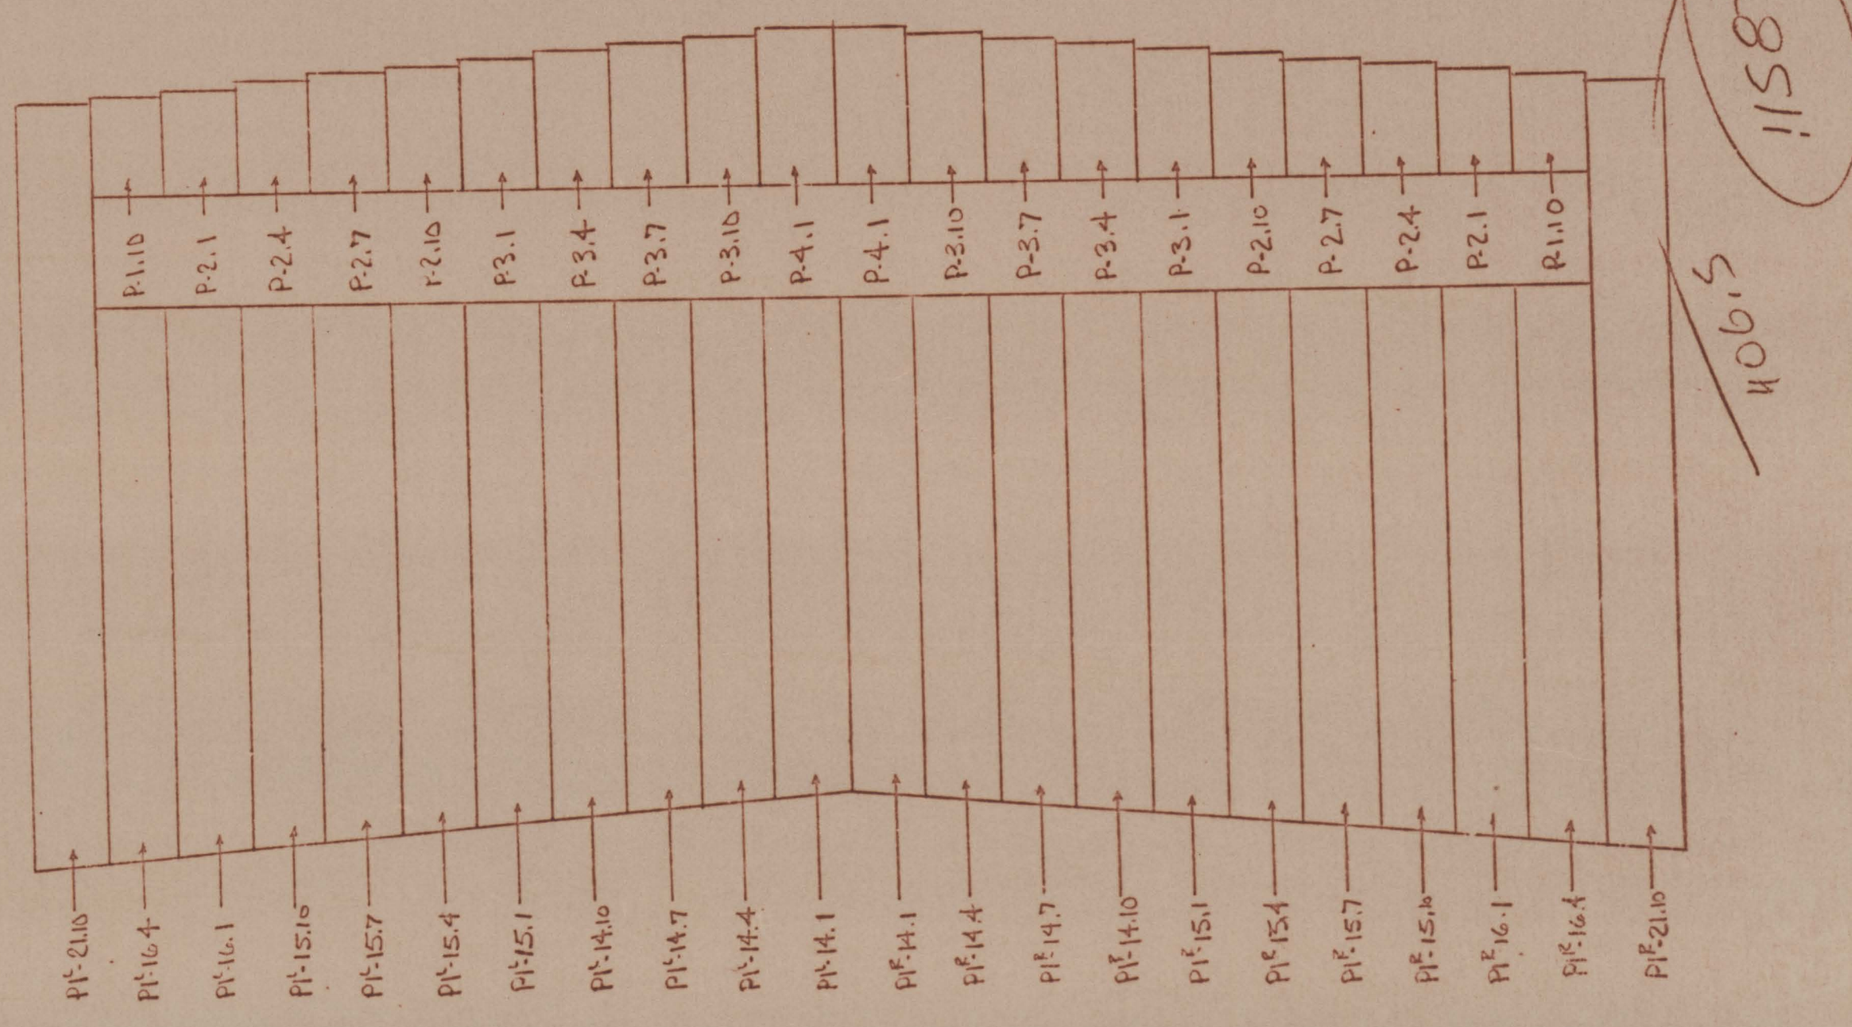

1158#

4106.5

4790 0248

GENERAL NOTES
1. PANELS ARE A.B.C. LONGSPAN
2. ALL PANEL ARE SAHARA BEIGE
3. MARK NO INDICATES LENGTH
4. CUT PANELS AS SHOWN

V-1156-93-58

JOB# 31-1506-A

DWN. RT	DATE
CKD.	DATE
APPV.	DATE

AMERICAN BUILDINGS COMPANY EUFAULA ALABAMA

MK# 27-SP-1
(ONE-REQ'D)

V-1156 93-02