254-1359

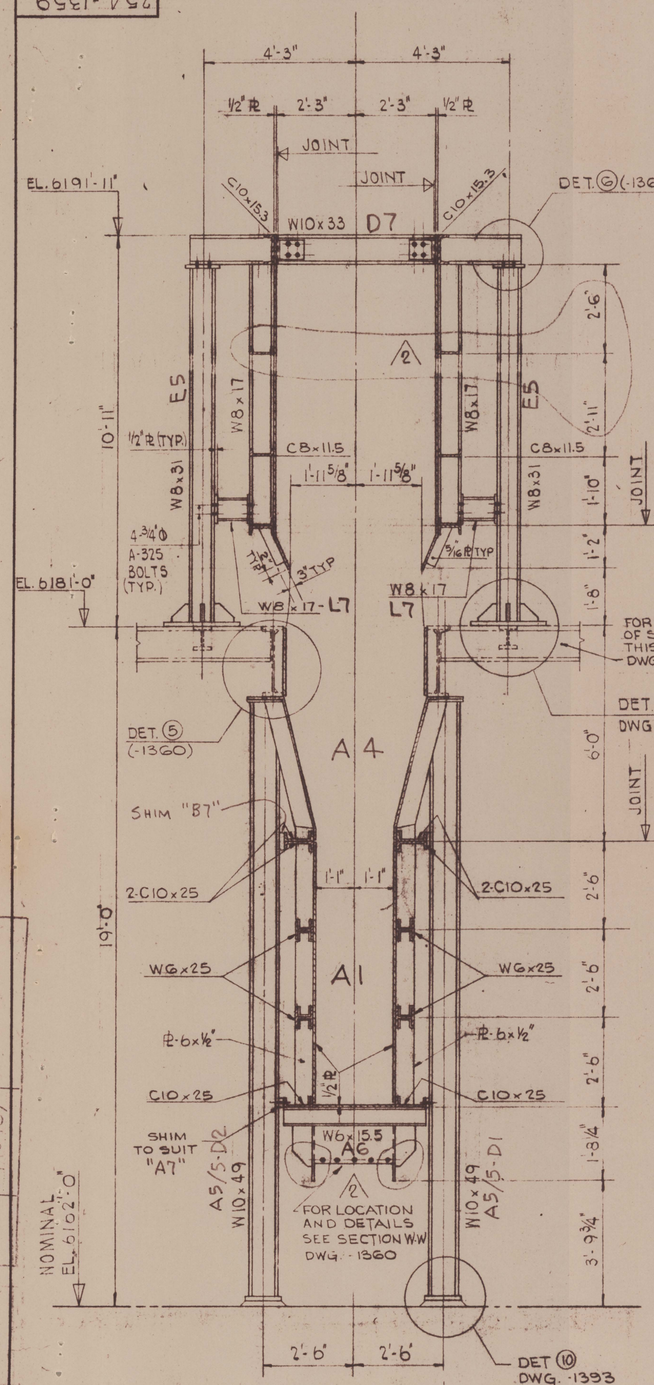

SECTION D-D
(-1358)

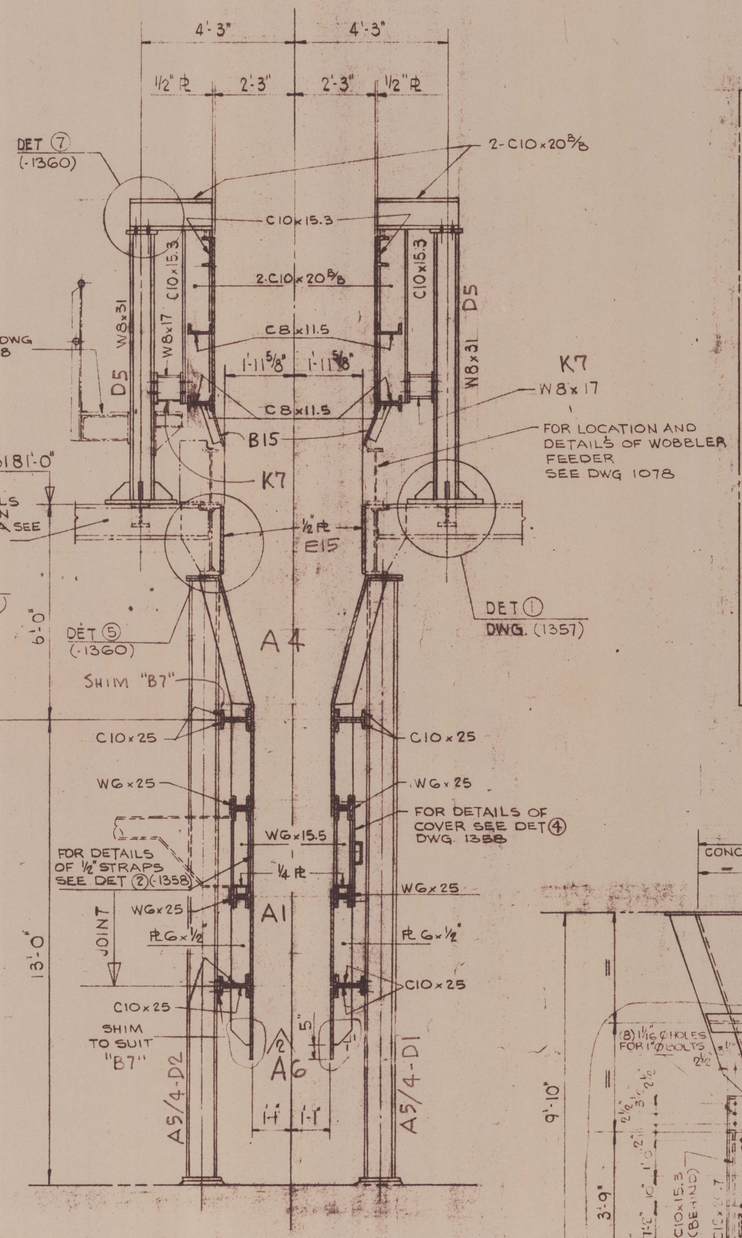

SECTION E-E
(-1358)

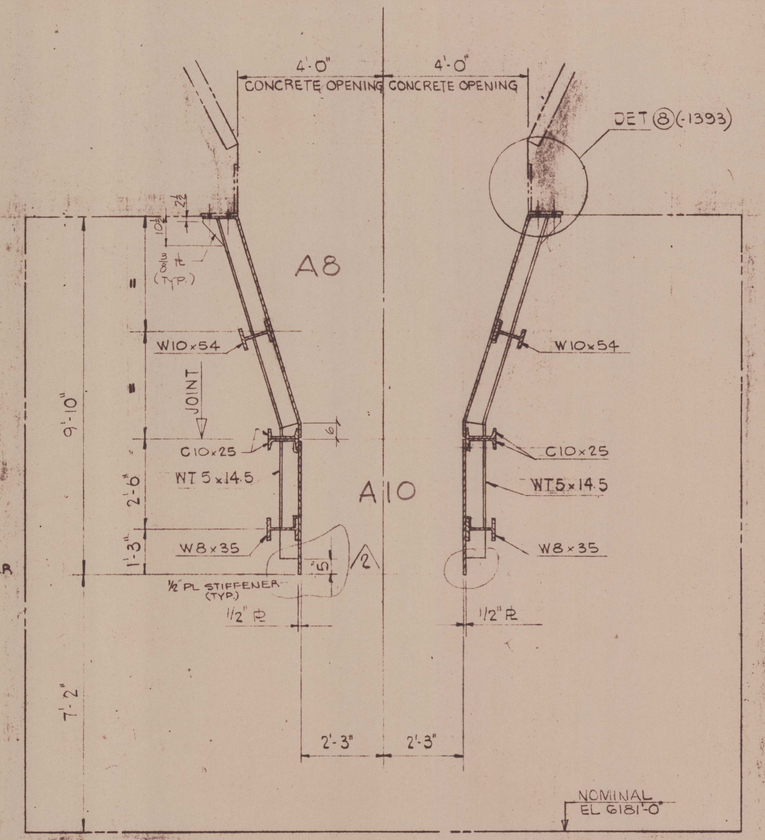

SECTION F-F
(-1358)

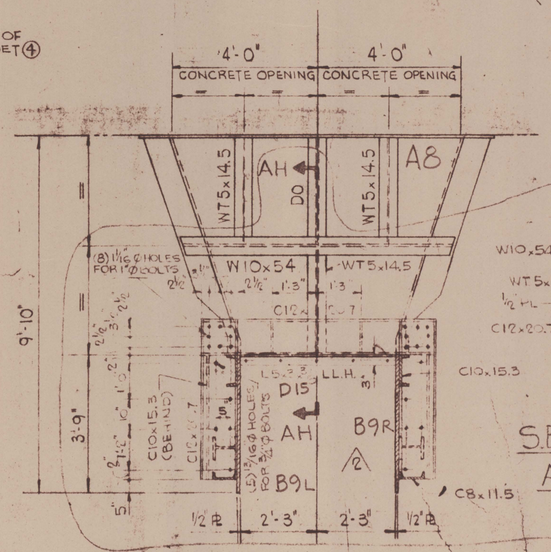

SECTION G-G
(-1358)

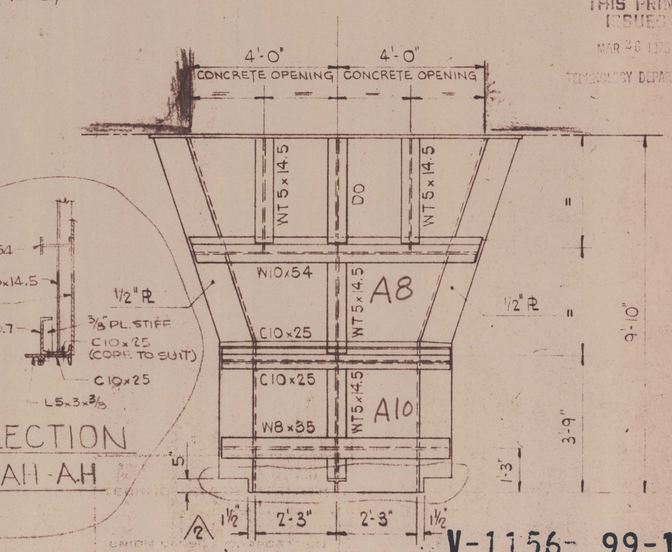

SECTION H-H
(-1358)

THIS PRINT ISSUED MAR 30 1976 TECHNOLOGY DEPARTMENT

V-1156-99-1

APPROVED FOR CONSTRUCTION TECHNOLOGY DEPARTMENT APR 1 1976 UNION CARBIDE CORPORATION METALS DIVISION NIAGARA FALLS, N.Y.

TITAN STEEL #C5908

2	MAR 30 1976	GGG	REVISED FOR PAN & BELT CLEARENCE, HYDRAULIC GATE AREA REINFORCED.
1	JULY 1975		REVISED TO DATE
REV.	DATE	BY	APPR.

THIS DRAWING IS THE PROPERTY OF UNION CARBIDE CORPORATION AND THE UNAUTHORIZED USE OF THE INFORMATION CONTAINED HEREON OR THE REPRODUCTION THEREOF IS PROHIBITED

DRAWN | STARTED | COMPLETED | SCALE 1/2" = 1'-0" | PROJECT TUNGSTEN CONCENTRATOR | DWG. TITLE ORE HANDLING CHUTES JAW CRUSHER AREA STRUCTURAL - SECTIONS | PLANT TEMPLETE NEVADA | DWG. NO. E 3 | REV. NO.

MADE IN CANADA PRIN No. 946927

946926