REVISIONS			
LTR	DESCRIPTION	DATE	APPROVED
1	ADDED MARK NO'S	4-30-79	JH

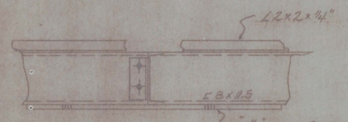

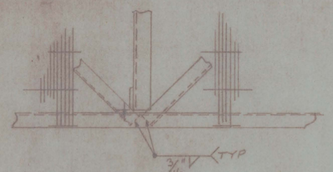

DETAIL "D" 1" = 1'-0"

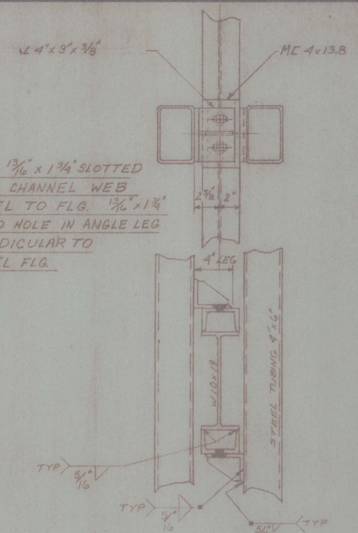

DETAIL "A" 1 1/2" = 1'-0"

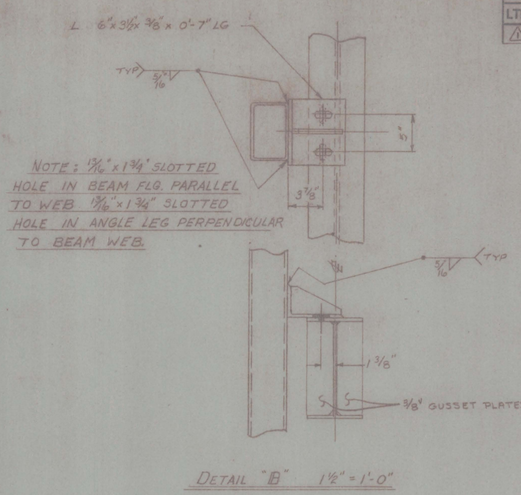

DETAIL "B" 1 1/2" = 1'-0"

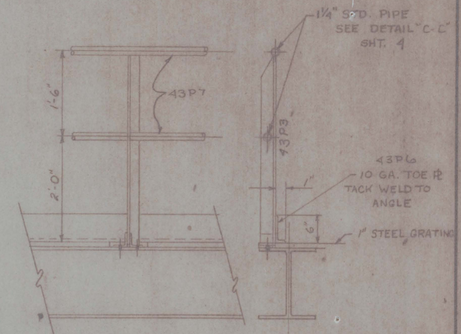

PLATFORM RAILINGS DETAIL "E" 3/4" = 1'-0"

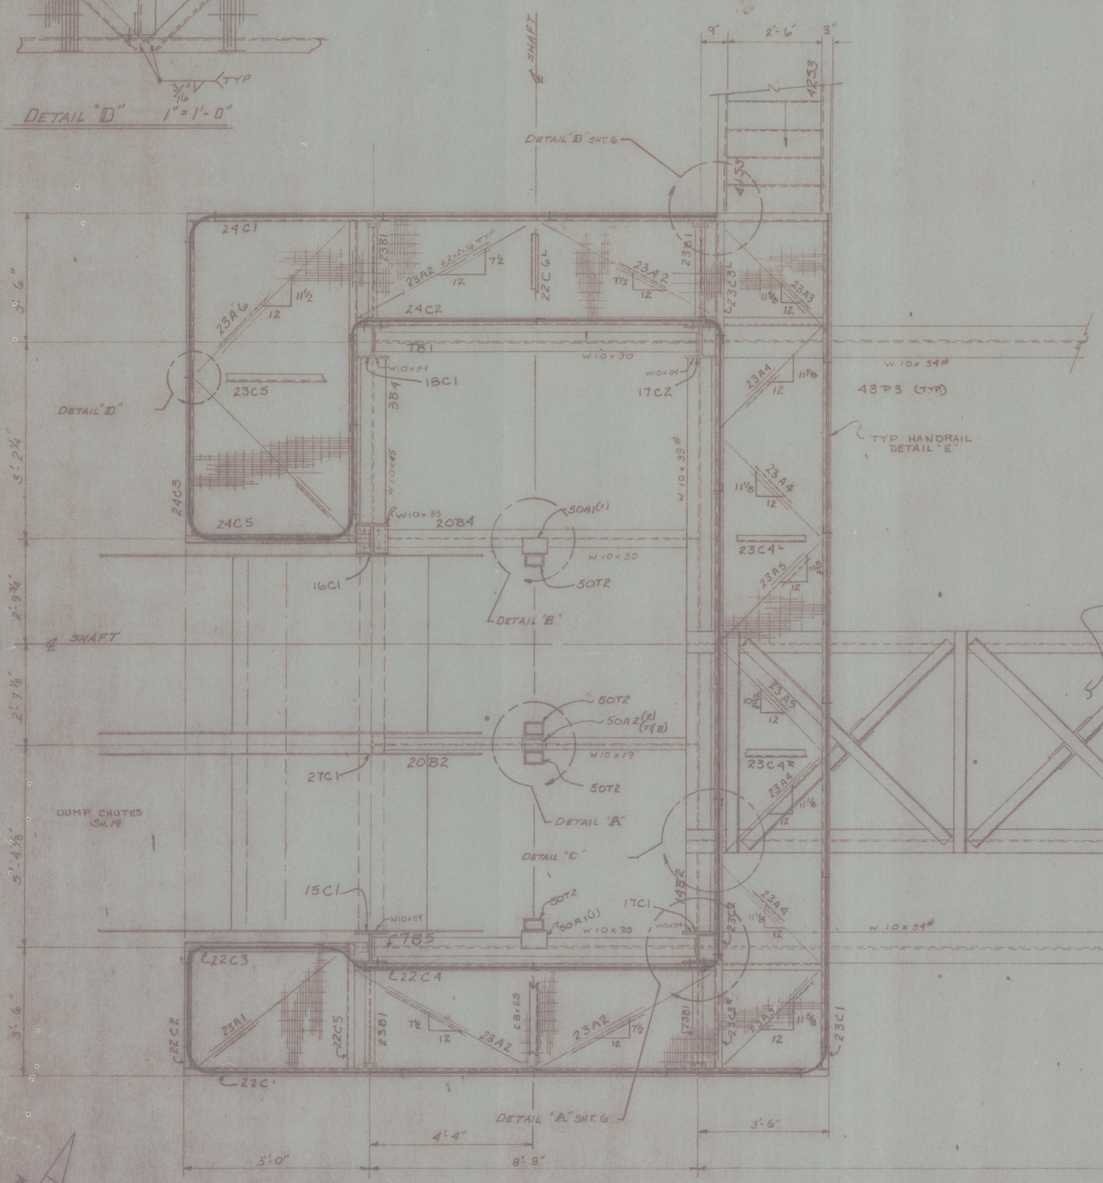

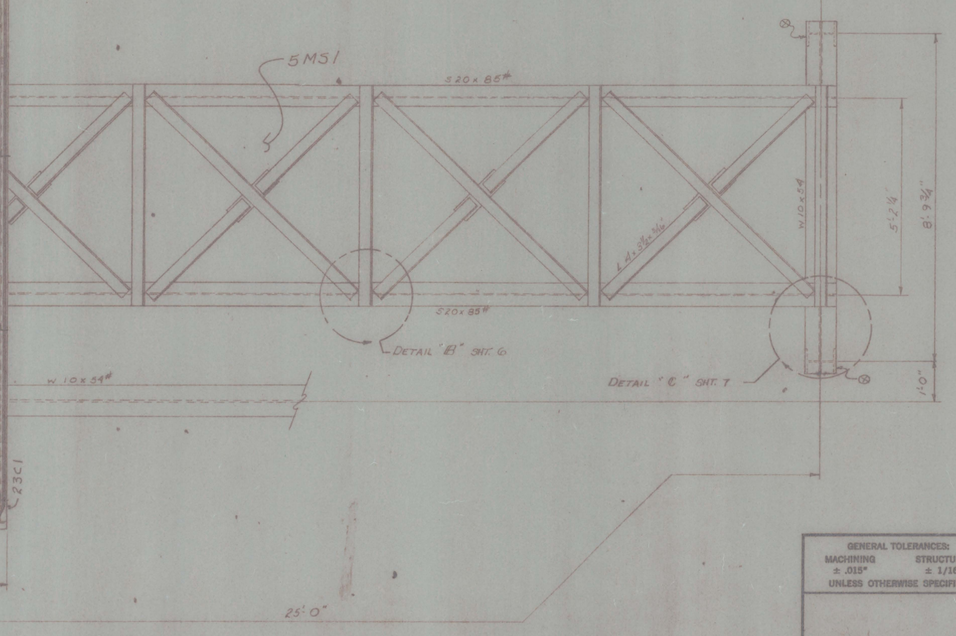

DETAIL "C" 1" = 1'-0"

8/51 PLATFORM SECTION
1/2" = 1'-0" ELEV. T.O.S. 27'-0" & 29'-11"

U. C. C. METALS DIV.	
Works: EMERSON	Evtn. No.: 20
Vendor: LAKE SHORE	930-151
	P.O. EC-254-4463
MINE HOIST	F-11166

GENERAL TOLERANCES:
MACHINING ± .015" STRUCTURAL ± 1/16"
UNLESS OTHERWISE SPECIFIED

DRAWN	J.R.H.	1.5.79
CHECKED	A.L.G.	2.16.79
APPROVED		

LAKE SHORE, Inc.
IRON MOUNTAIN/KINGSFORD, MICHIGAN 49801

TITLE
HEADFRAME - DESIGN DETAILS
UNION CARBIDE CORPORATION
TEMPIUTE, NEVADA

SIZE	CODE IDENT. NO.	DRAWING NO.	REV.
D	34712	40-13067	1

SCALE NOTED | WEIGHT LBS. | SHEET 5

47909963