REVISIONS			
LTR	DESCRIPTION	DATE	APPROVED
1	ADDED MARK NO'S REVISED B2 BUILT	4-30-79	J H

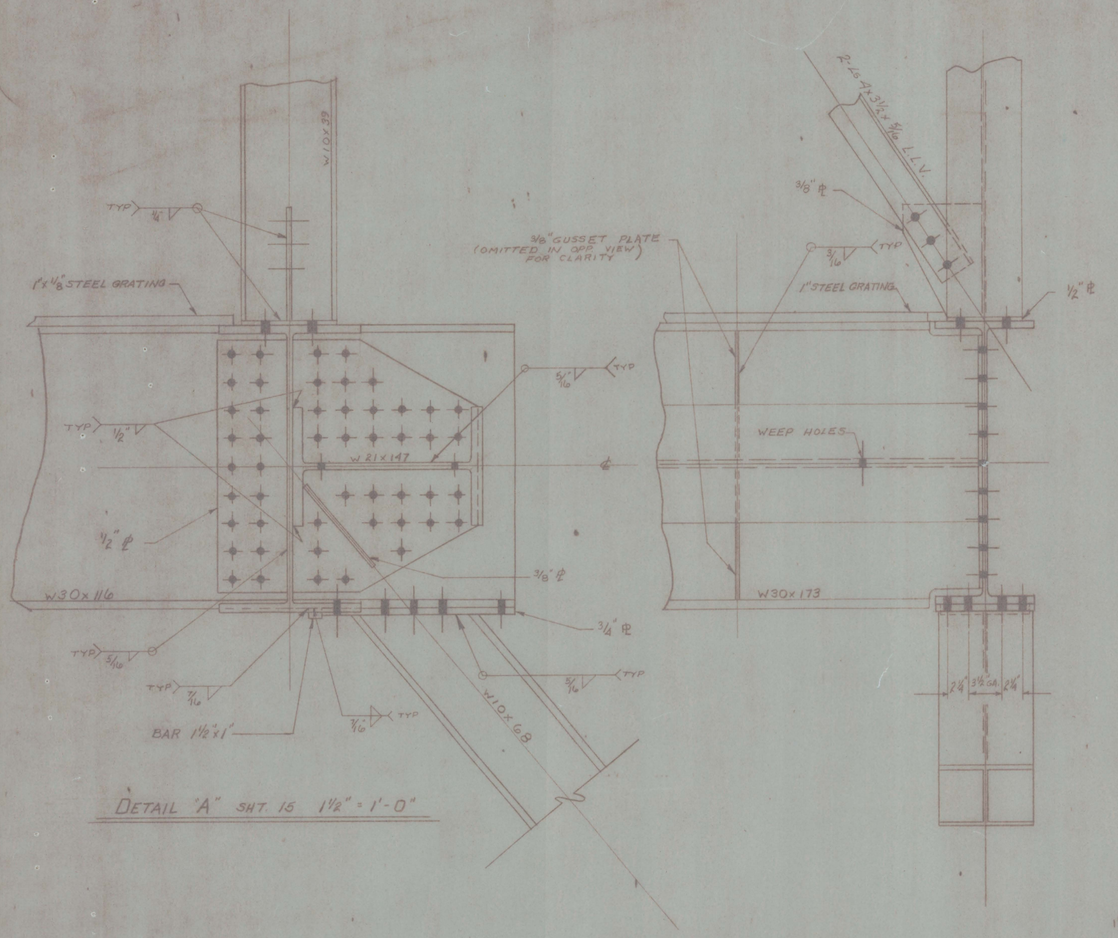

DETAIL "A" SHT. 15 1½" = 1'-0"

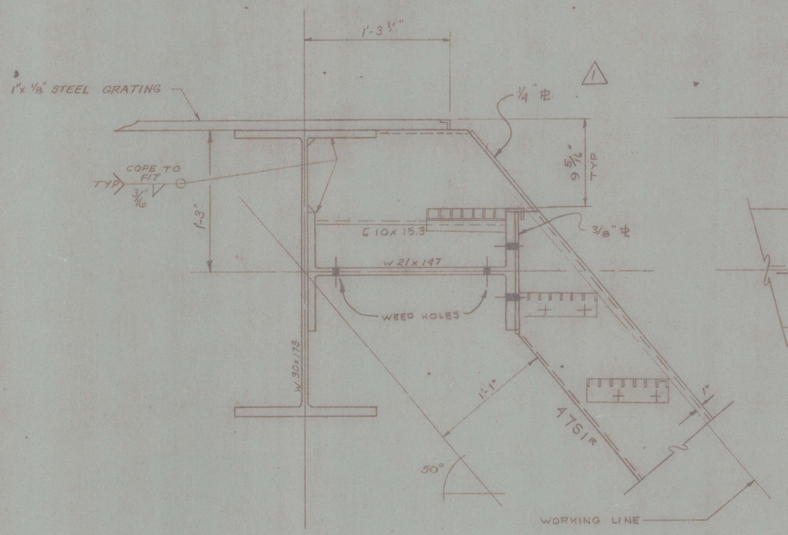

DETAIL "B" SHT. 15 1½" = 1'-0"

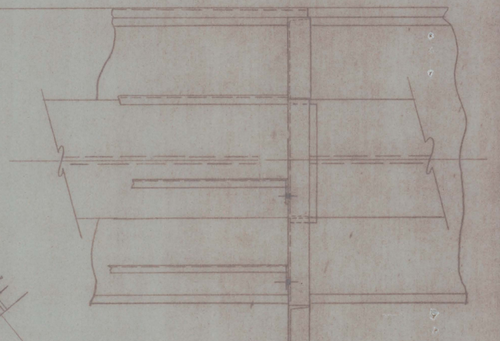

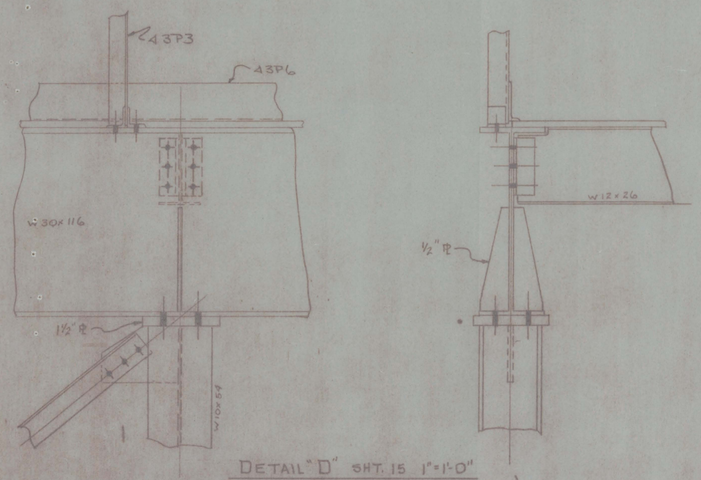

DETAIL "D" SHT. 15 1"=1'-0"

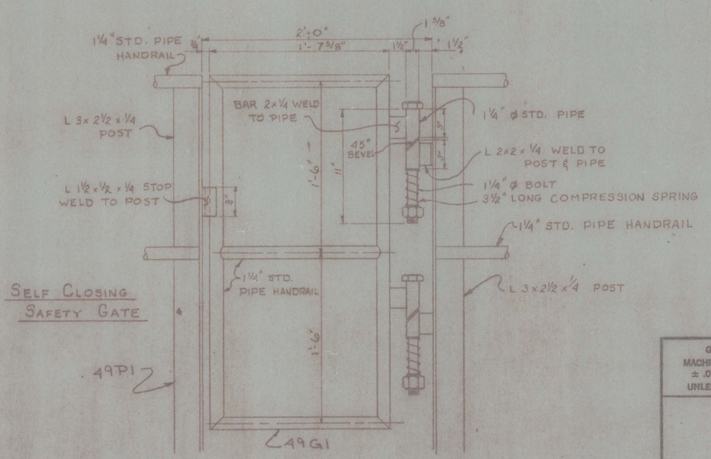

SELF CLOSING SAFETY GATE

DETAIL "C" SHT. 15 1½" = 1'-0"

U. C. C. METALS DIV.
Works: EMERSON Bldg. No.: 20
Vendor: LAKE SHORE 930- 151
P.O. EC-274-4363
Mine Hoist F-11166

GENERAL TOLERANCES:
MACHINING ± .015" STRUCTURAL ± 1/16"
UNLESS OTHERWISE SPECIFIED

DRAWN	J.R. HAIGH	2-1-79
CHECKED	A.L.G.	2-20-79
APPROVED		

LAKE SHORE, Inc.
IRON MOUNTAIN/KINGSFORD, MICHIGAN 49801

TITLE
HEADFRAME DESIGN DETAILS
UNION CARBIDE CORPORATION
TEMPIUTE, NEVADA

SIZE	CODE IDENT. NO.	DRAWING NO.	REV.
D	34712	40-13067	1

SCALE NOTED | WEIGHT LBS. | SHEET 16

K & E 10-9180 250-11-75

47900974