(4-675)

Pat. #162322 Dec. 25, 1910

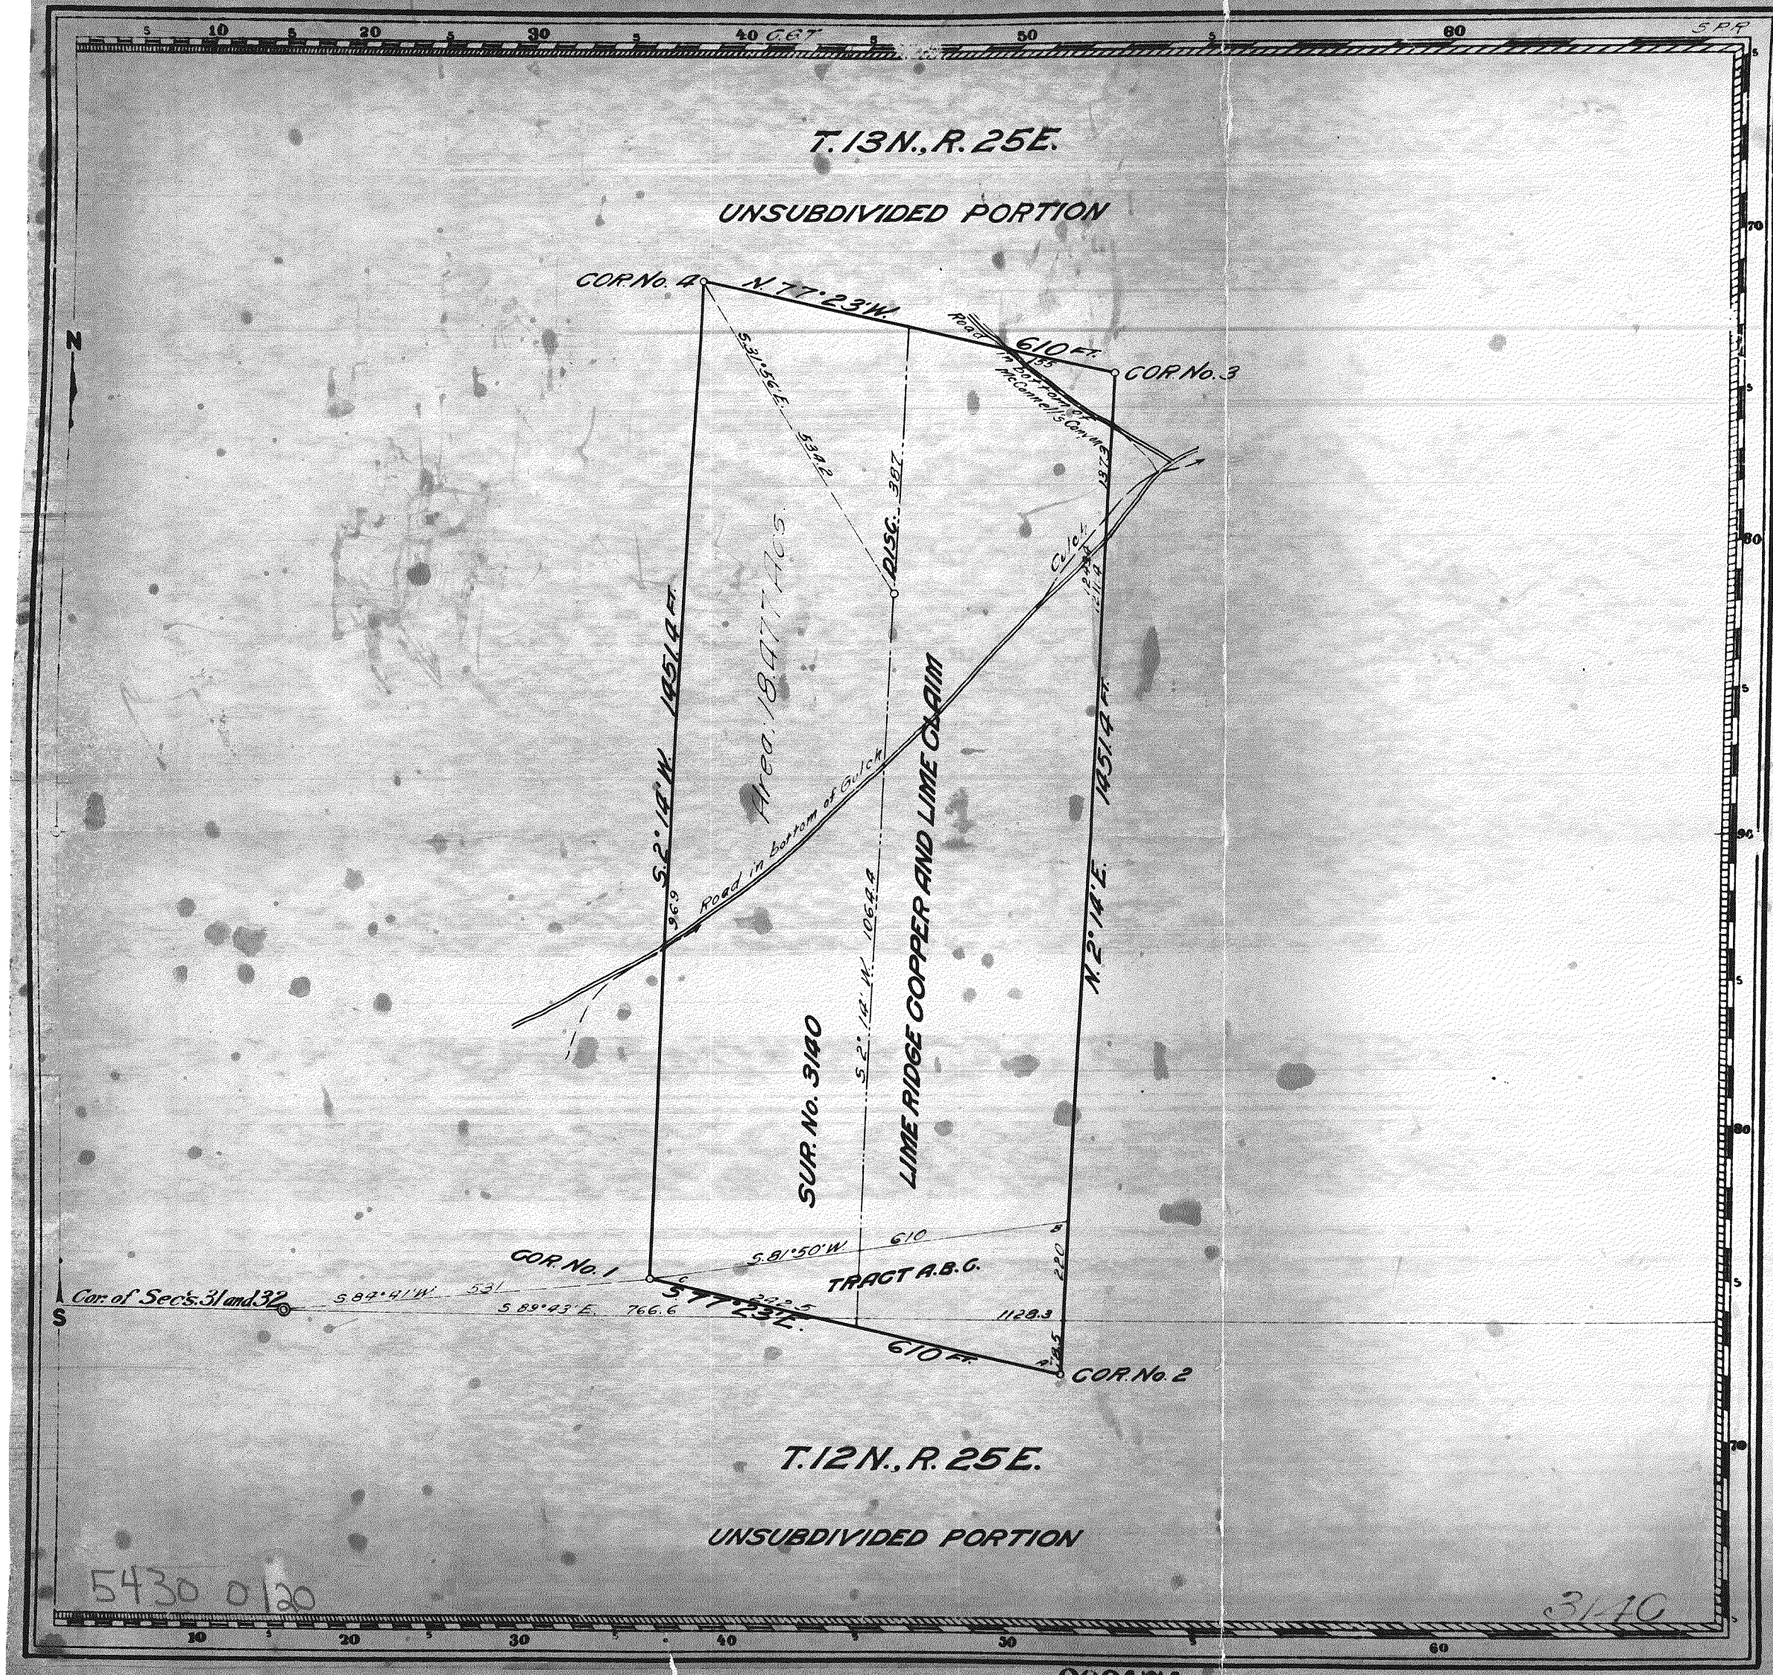

MMM. 42.6

Claim Located March 29, 1905

Mineral Survey No. 3140

~~Lot No.~~

P23

Carson City Land District.

PLAT

OF THE CLAIM OF

Yerington Malachite Copper Company

KNOWN AS THE

LIME RIDGE COPPER AND LIME CLAIM LODE

IN Mason Lyon MINING DISTRICT,
COUNTY, Nevada
Containing an Area of 18477 Acres.
Scale of 200 Feet to the inch
Variation 17° 30' - 18° East
SURVEYED April 30. 1907 BY

Frank Anderson U.S. Deputy Mineral Surveyor.

The Original Field Notes of the Survey of the Mining Claim of Yerington Malachite Copper Company known as the "Lime Ridge Copper and Lime Claim" Lode

from which this plat has been made under my direction, have been examined and approved, and are on file in this Office; and I hereby certify that they furnish such an accurate description of said Mining Claim as will, if incorporated into a patent, serve fully to identify the premises, and that such reference is made therein to natural objects or permanent monuments as will perpetuate and fix the locus thereof.

~~I further certify that Five Hundred Dollars worth of labor has~~ been expended or improvements made upon said Mining Claim by claimant or grantor, and that said improvements consist of

that the location of said improvements is correctly shown upon this plat, and that no portion of said labor or improvements has been included in the estimate of expenditures upon any other claim.

And I further certify that this is a correct plat of said Mining Claim made in conformity with said original field notes of the survey thereof; and the same is hereby approved.

U.S. Surveyor General's Office.
Reno, Nevada
October 5, 1907

U.S. Surveyor General for Nevada

5430 0120

3140

203174

188